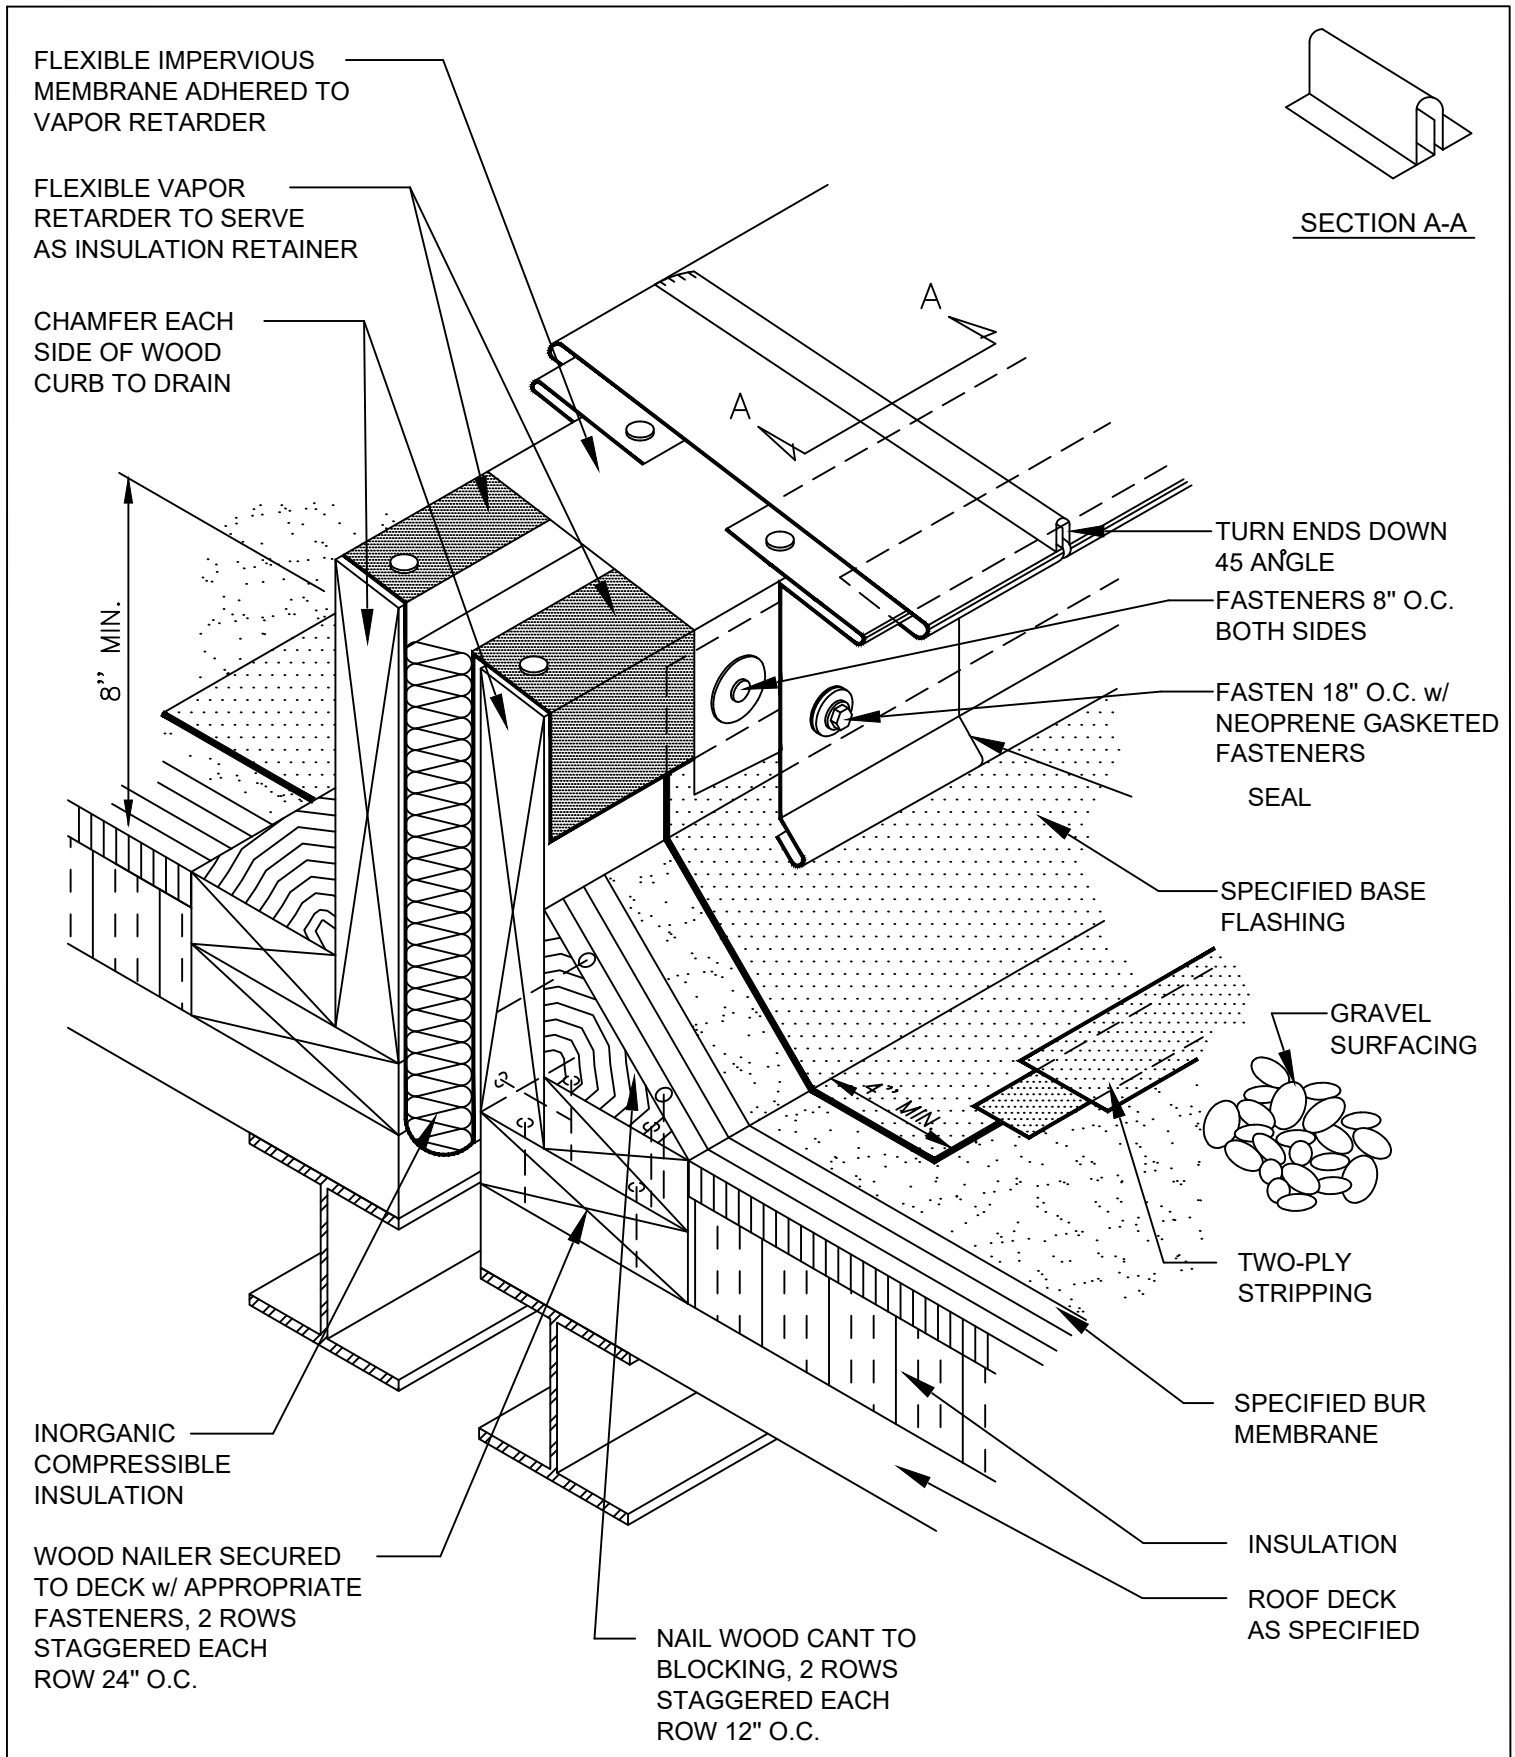

TREMCO
Roofing & Building Maintenance

SHEET TITLE:
BUILT-UP ROOFING
HOT/COLD STANDING SEAM
EXPANSION JOINT

SCALE:
NTS

DRAWING No.:
DWG NO. 05

2023