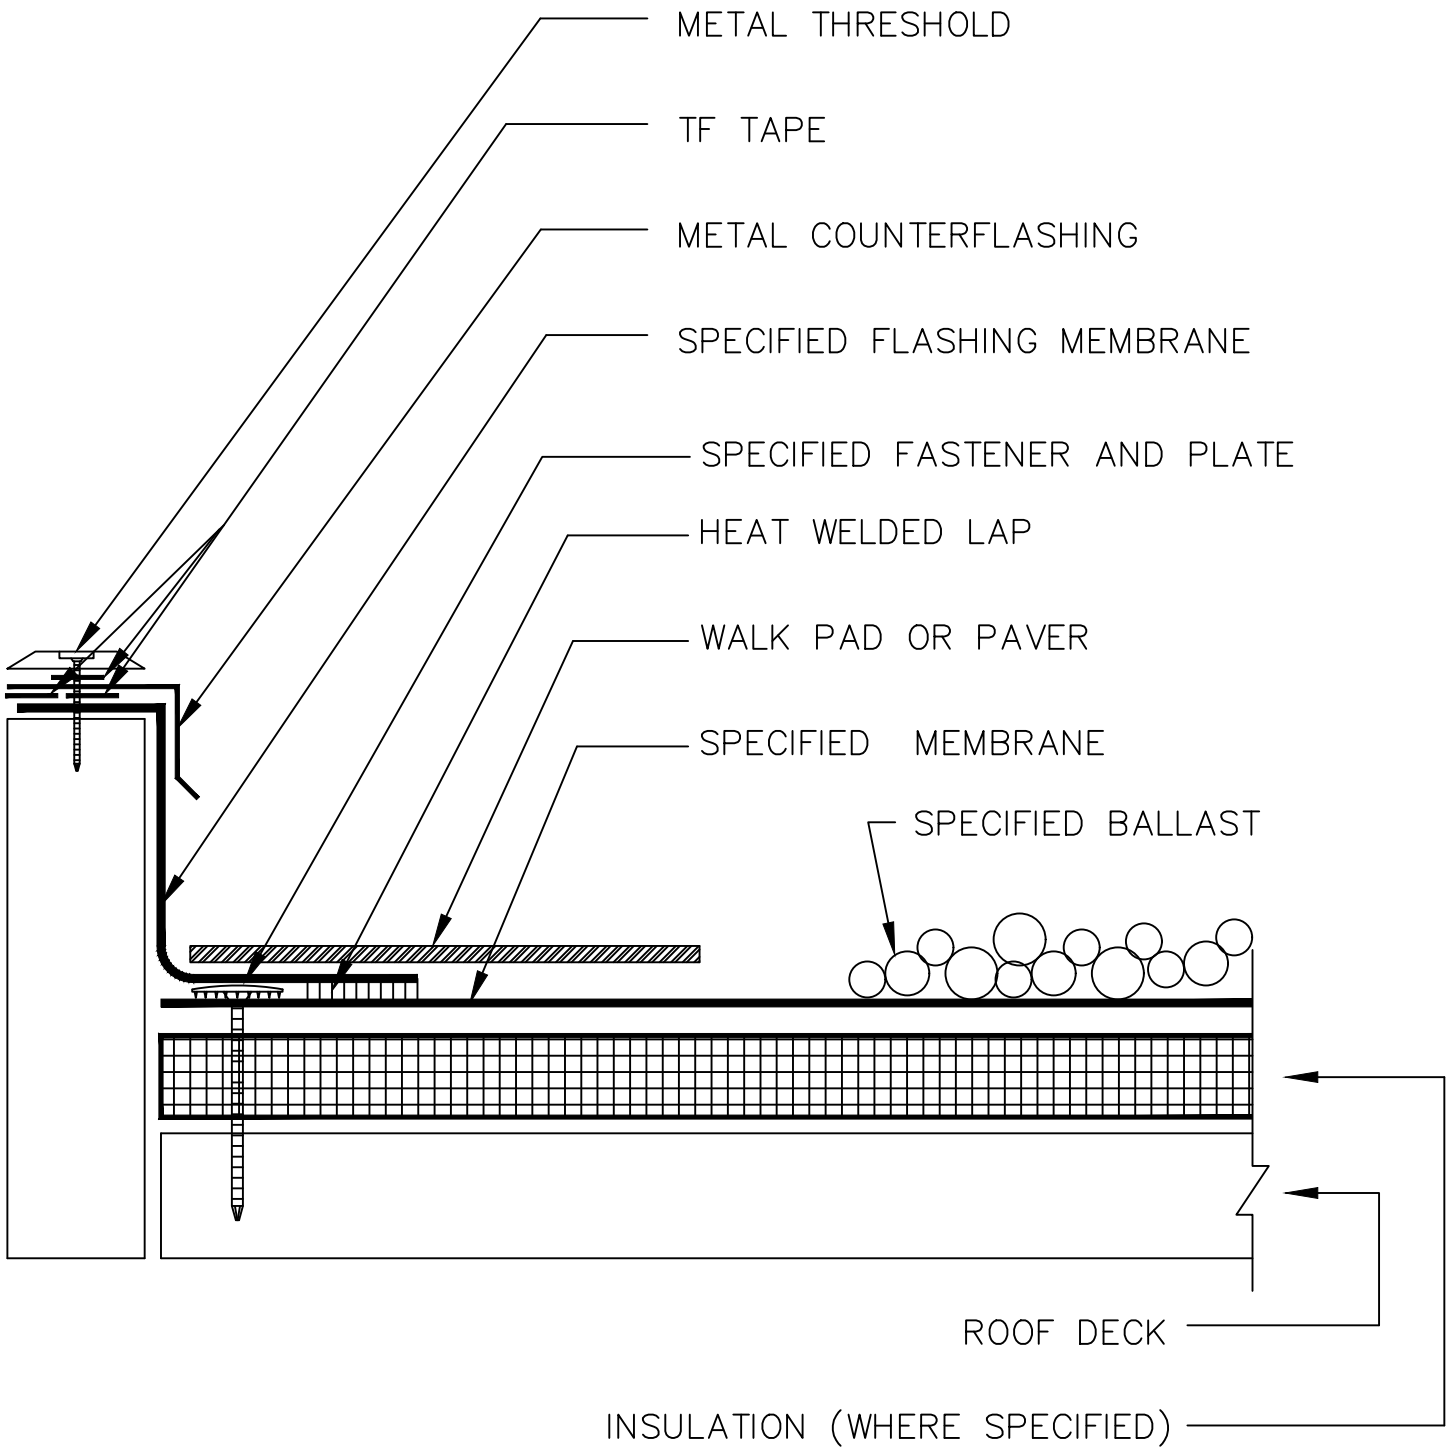

TREMCO Roofing & Building Maintenance	SHEET TITLE: DOOR THRESHOLD FLASHING DETAIL	SCALE: NTS DRAWING No.: DWG NO. 16

2023