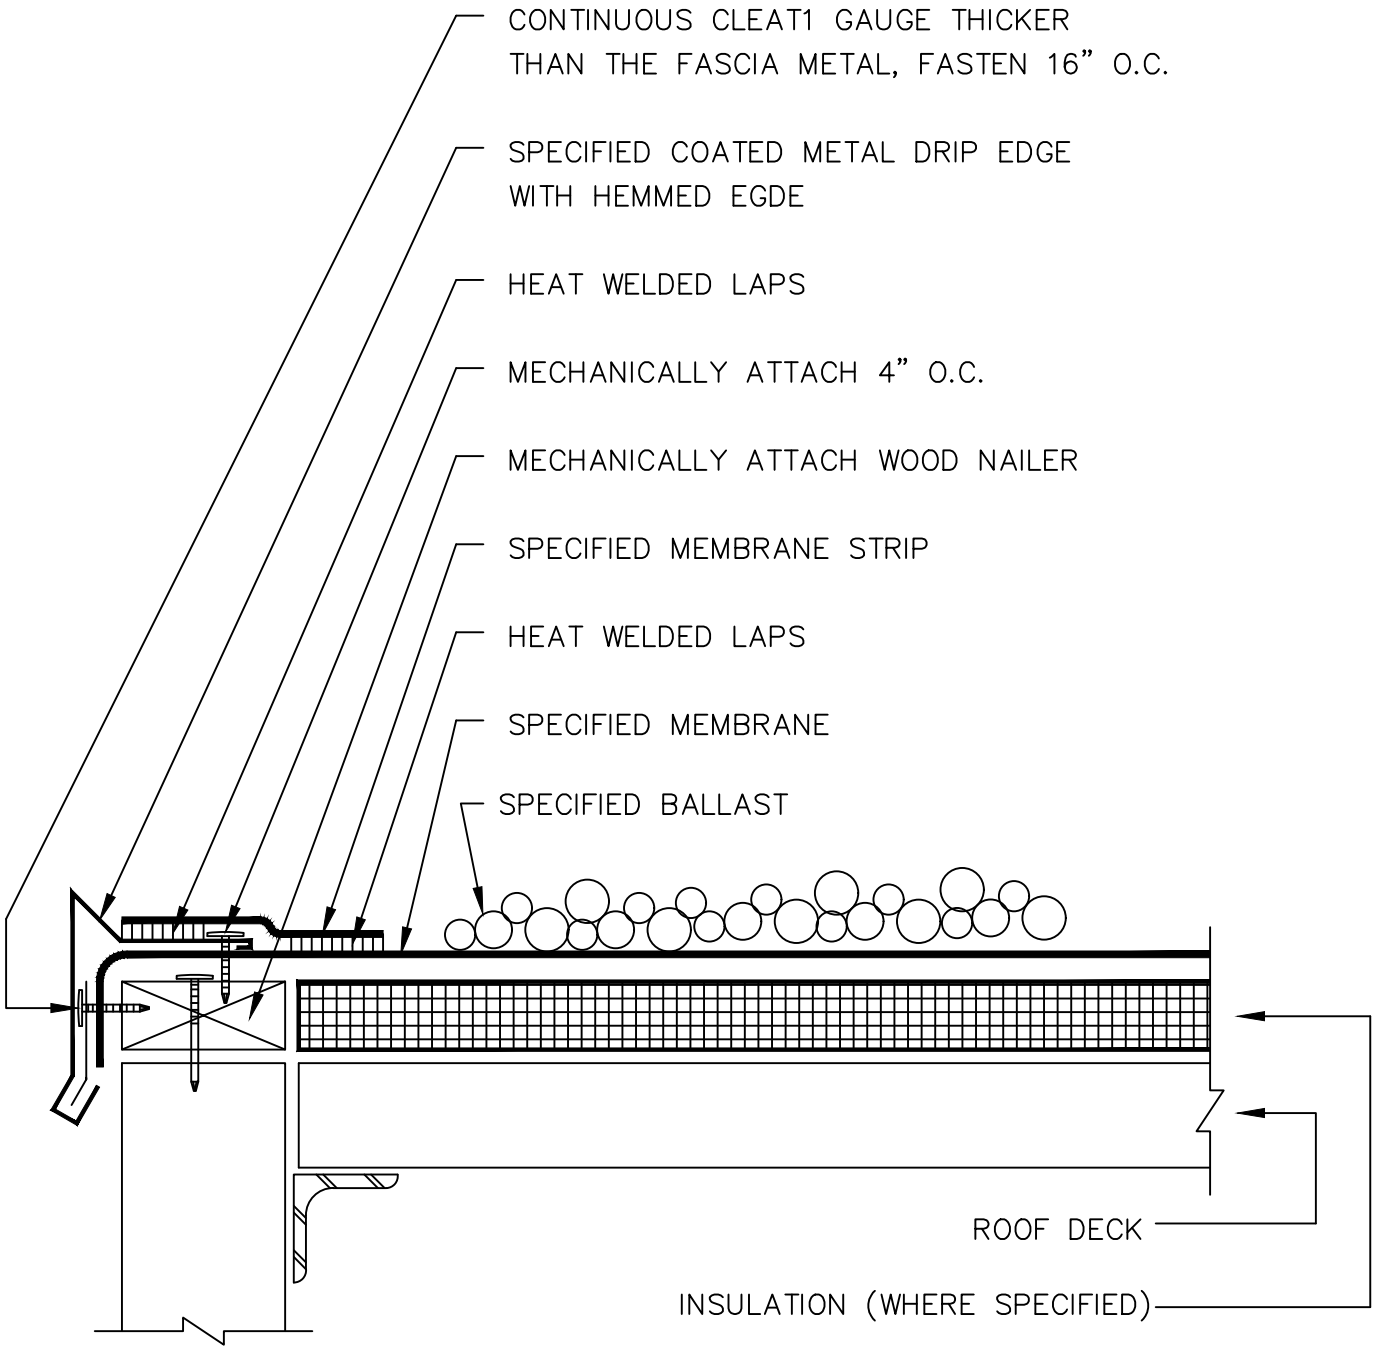

TREMCO Roofing & Building Maintenance	SHEET TITLE: COATED METAL GRAVEL STOP EDGE	SCALE: NTS DRAWING No.: DWG NO. 03

2023