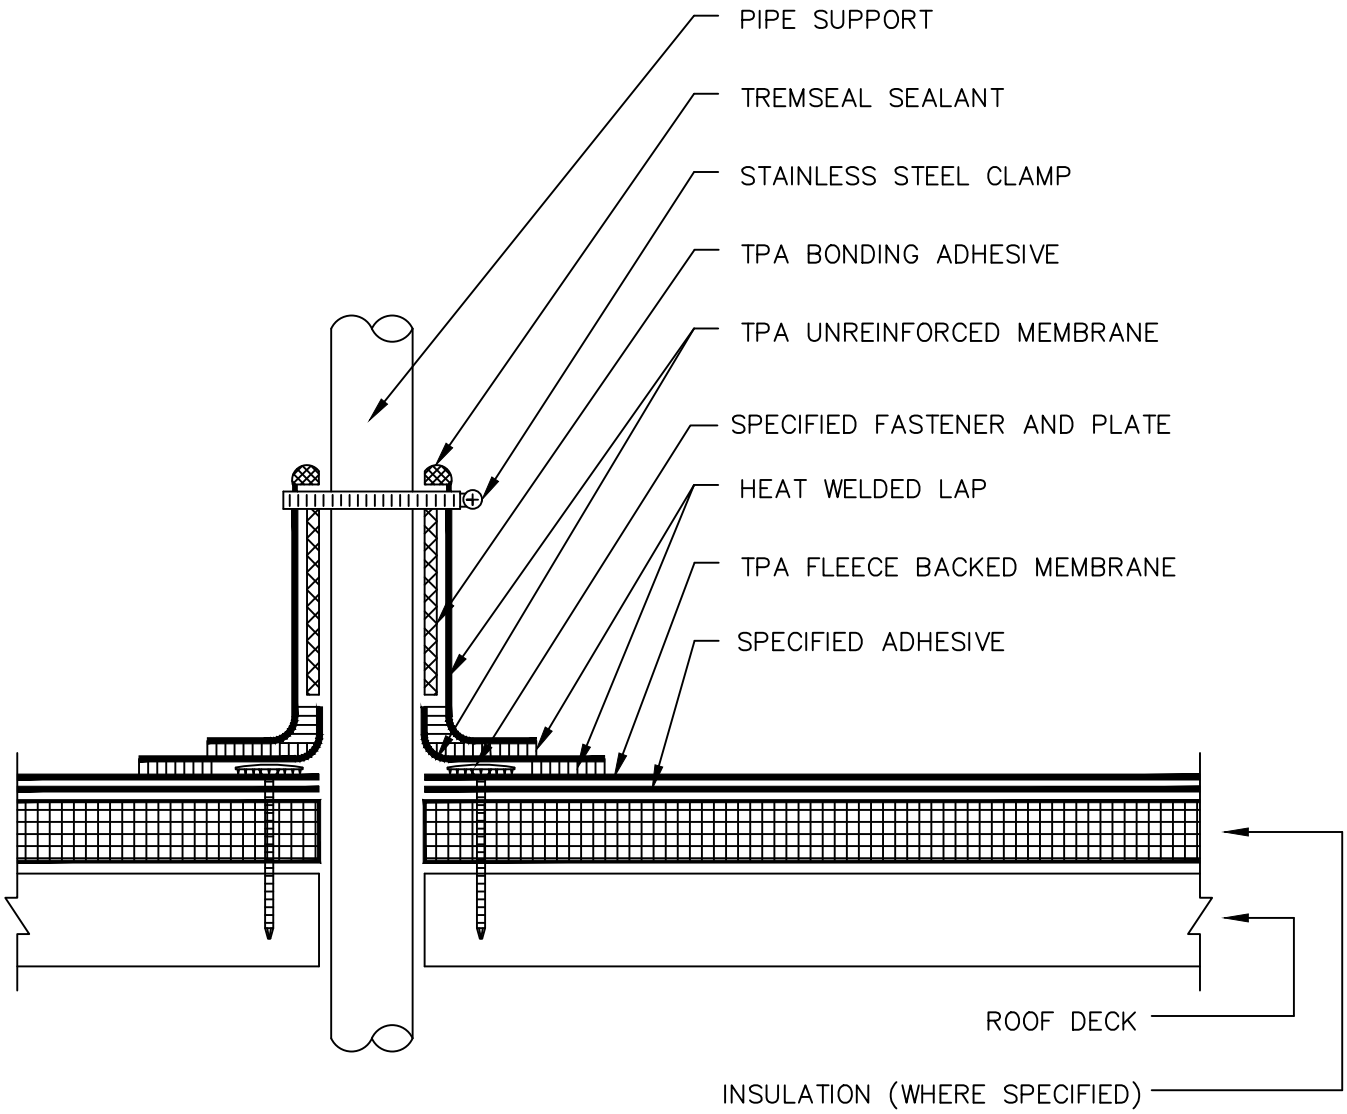

TREMCO Roofing & Building Maintenance	SHEET TITLE: TWO - PIECE PIPE FLASHING DETAIL	SCALE: NTS DRAWING No.: DWG NO. TPA FB-23

2023