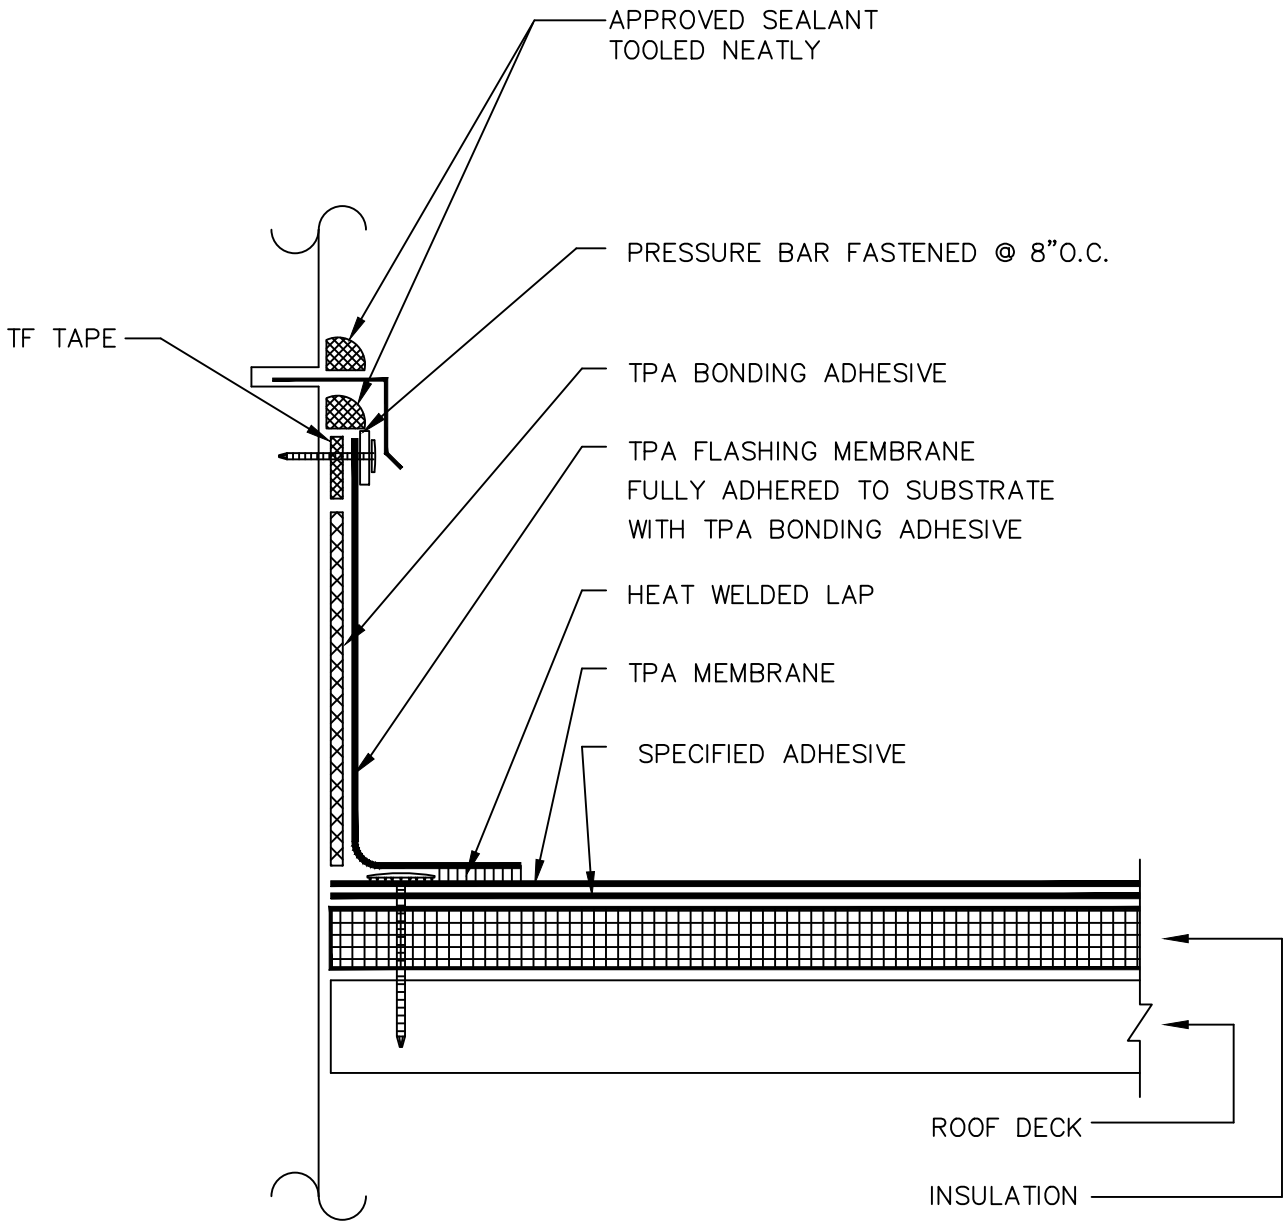

NOTE:

1) FLASHING MUST BE A MINIMUM OF 8" HIGH.
DO NOT COVER OR BLOCK WEEP HOLES WITH FLASHING OR SEALANT.

TREMCO Roofing & Building Maintenance	SHEET TITLE: REGLET METAL COUNTERFLASHING DETAIL	SCALE: NTS DRAWING No.: DWG NO. TPA-07

2023