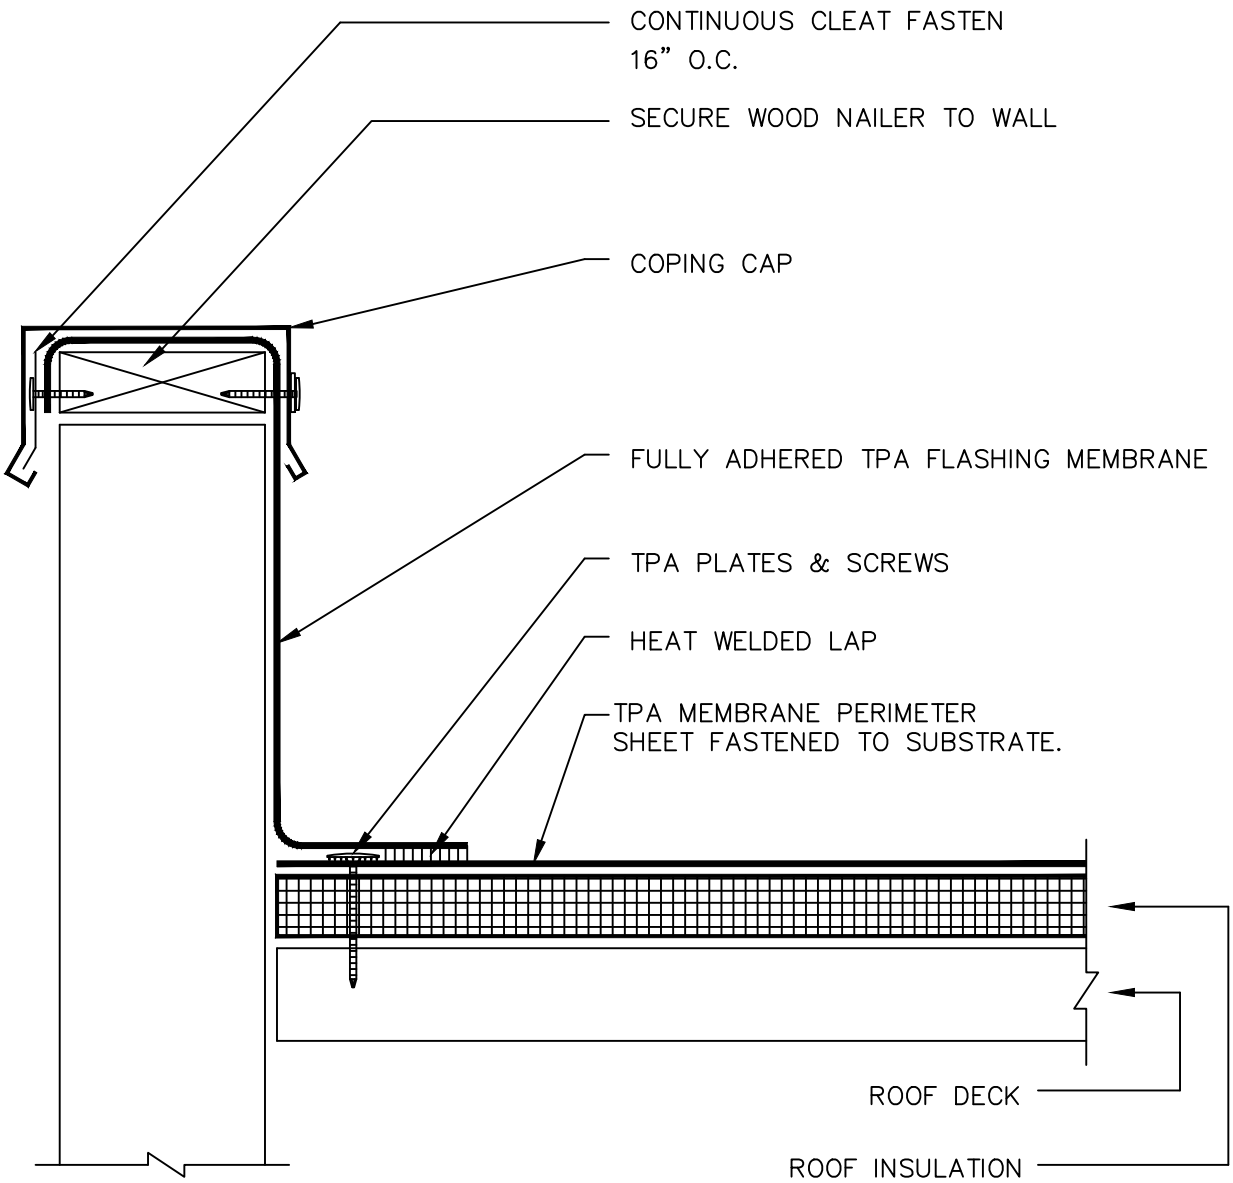

TREMCO Roofing & Building Maintenance	SHEET TITLE: PARAPET WALL FLASHING DETAIL	SCALE: NTS DRAWING No.: DWG NO. TPA-MA-11

2023