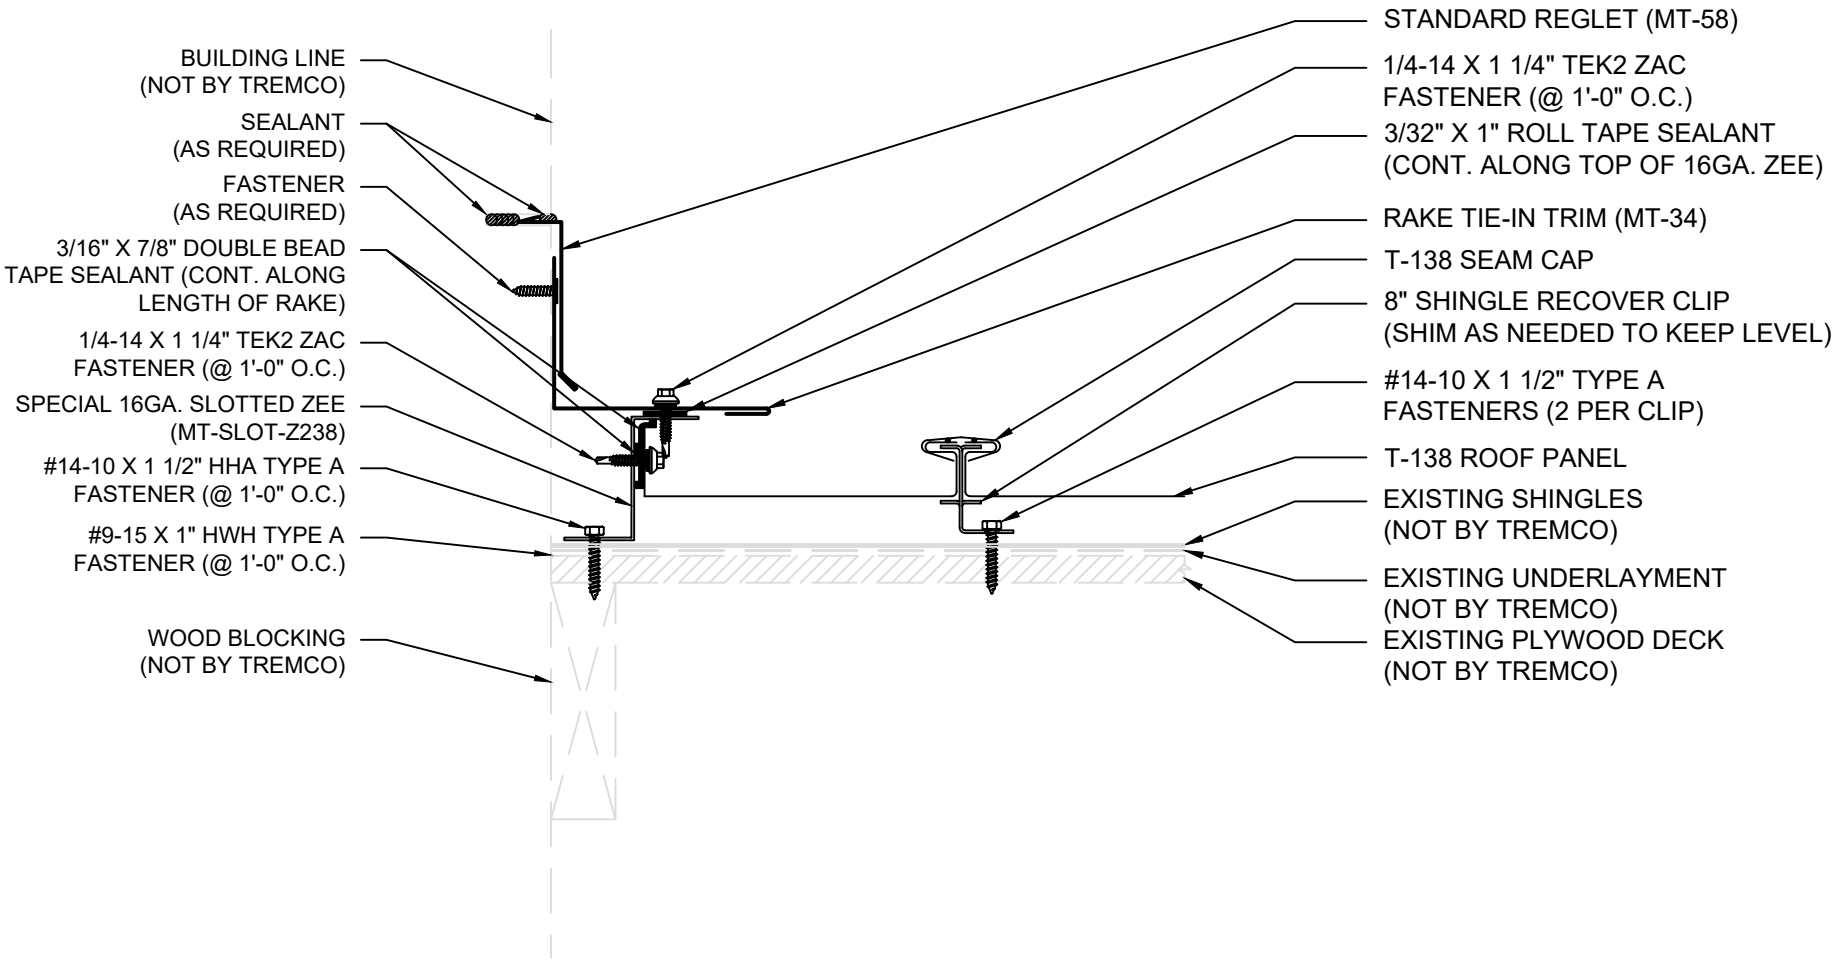

TREMCO Roofing & Building Maintenance	SHEET TITLE: TREMLOCK T-138 OVER SHINGLES RAKE TIE-IN	SCALE: NTS DRAWING No.: DWG NO. T-138-28

2023