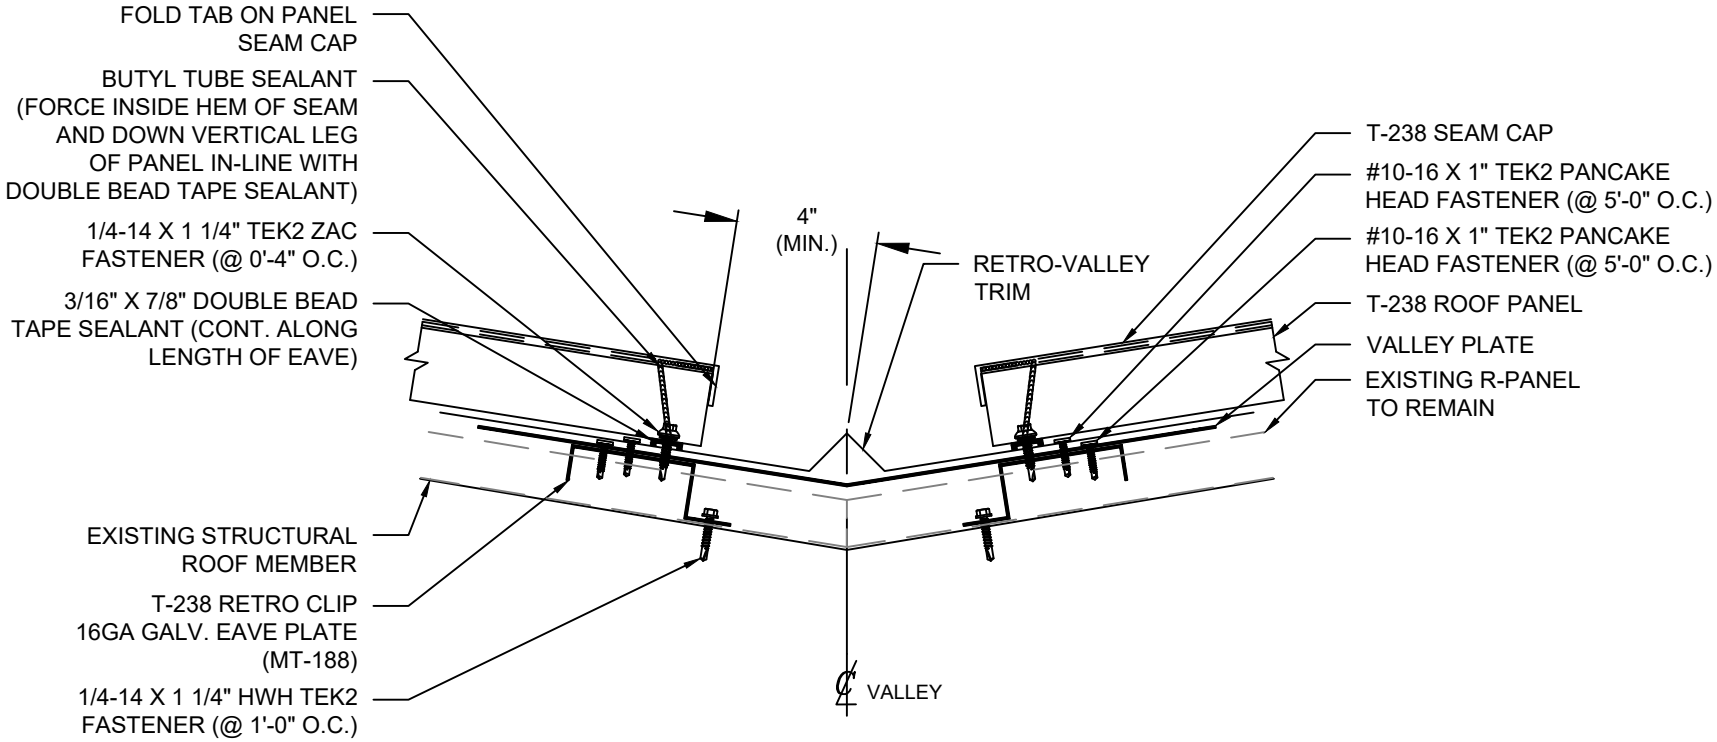

TREMCO
Roofing & Building Maintenance

SHEET TITLE:
TREMLOCK T-238 EXISTING R-PANEL OVER PURLIN VALLEY (RETRO CLIPS)

SCALE: NTS

DRAWING No.: DWG NO. T-238-47

2023