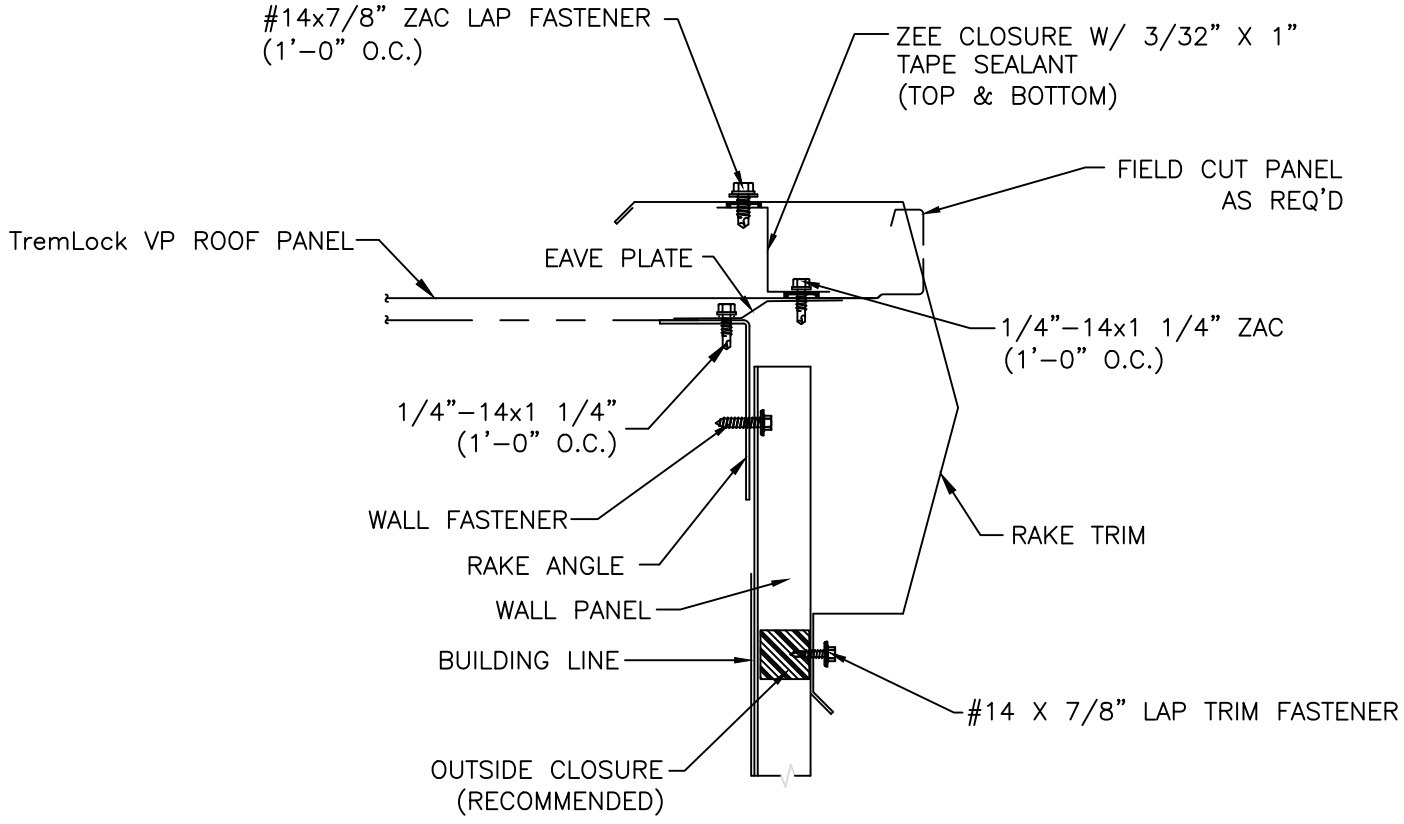

SECTION AT RAKE END (OFF MODULE)

FIXED SYSTEM

TREMCO Roofing & Building Maintenance	SHEET TITLE: TREMLOCK VP RAKE END OFF MODULE FIXED SYSTEM	SCALE: NTS DRAWING No.: DWG NO. VP-36

2023