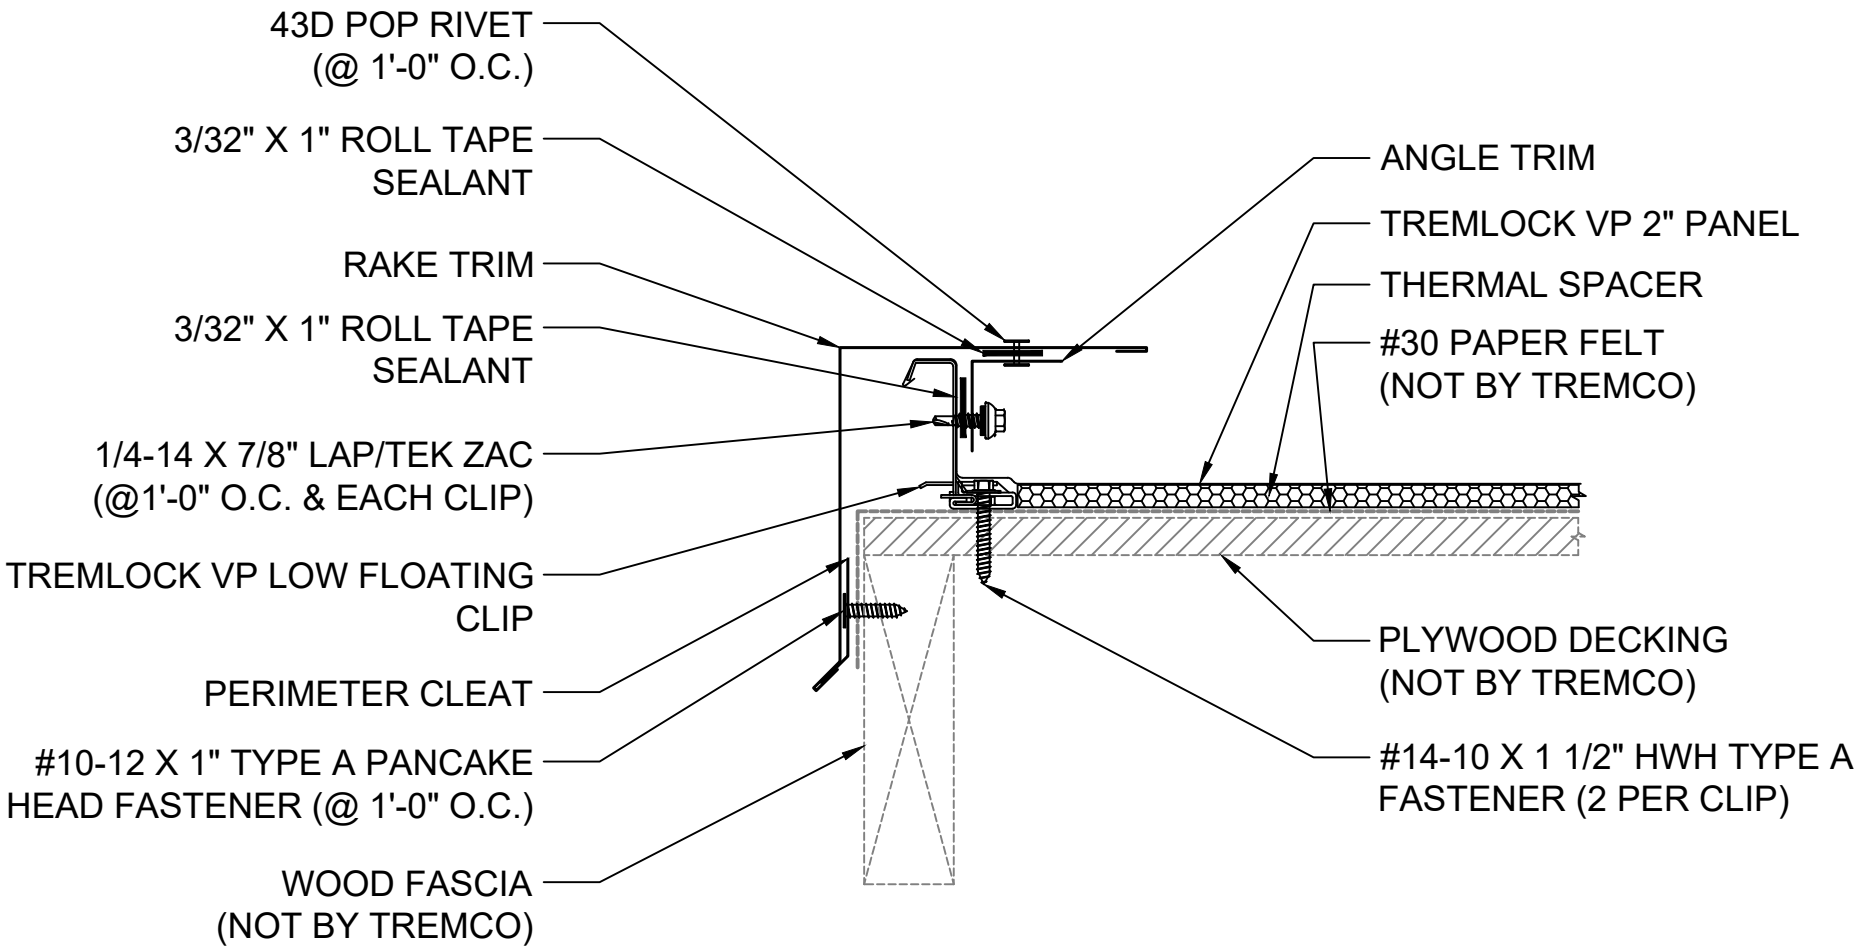

TREMCO
Roofing & Building Maintenance

SHEET TITLE:
TREMLOCK VP RAKE DETAIL - ON MODULE

SCALE:
NTS

DRAWING No.:
DWG NO. VP-38

2023