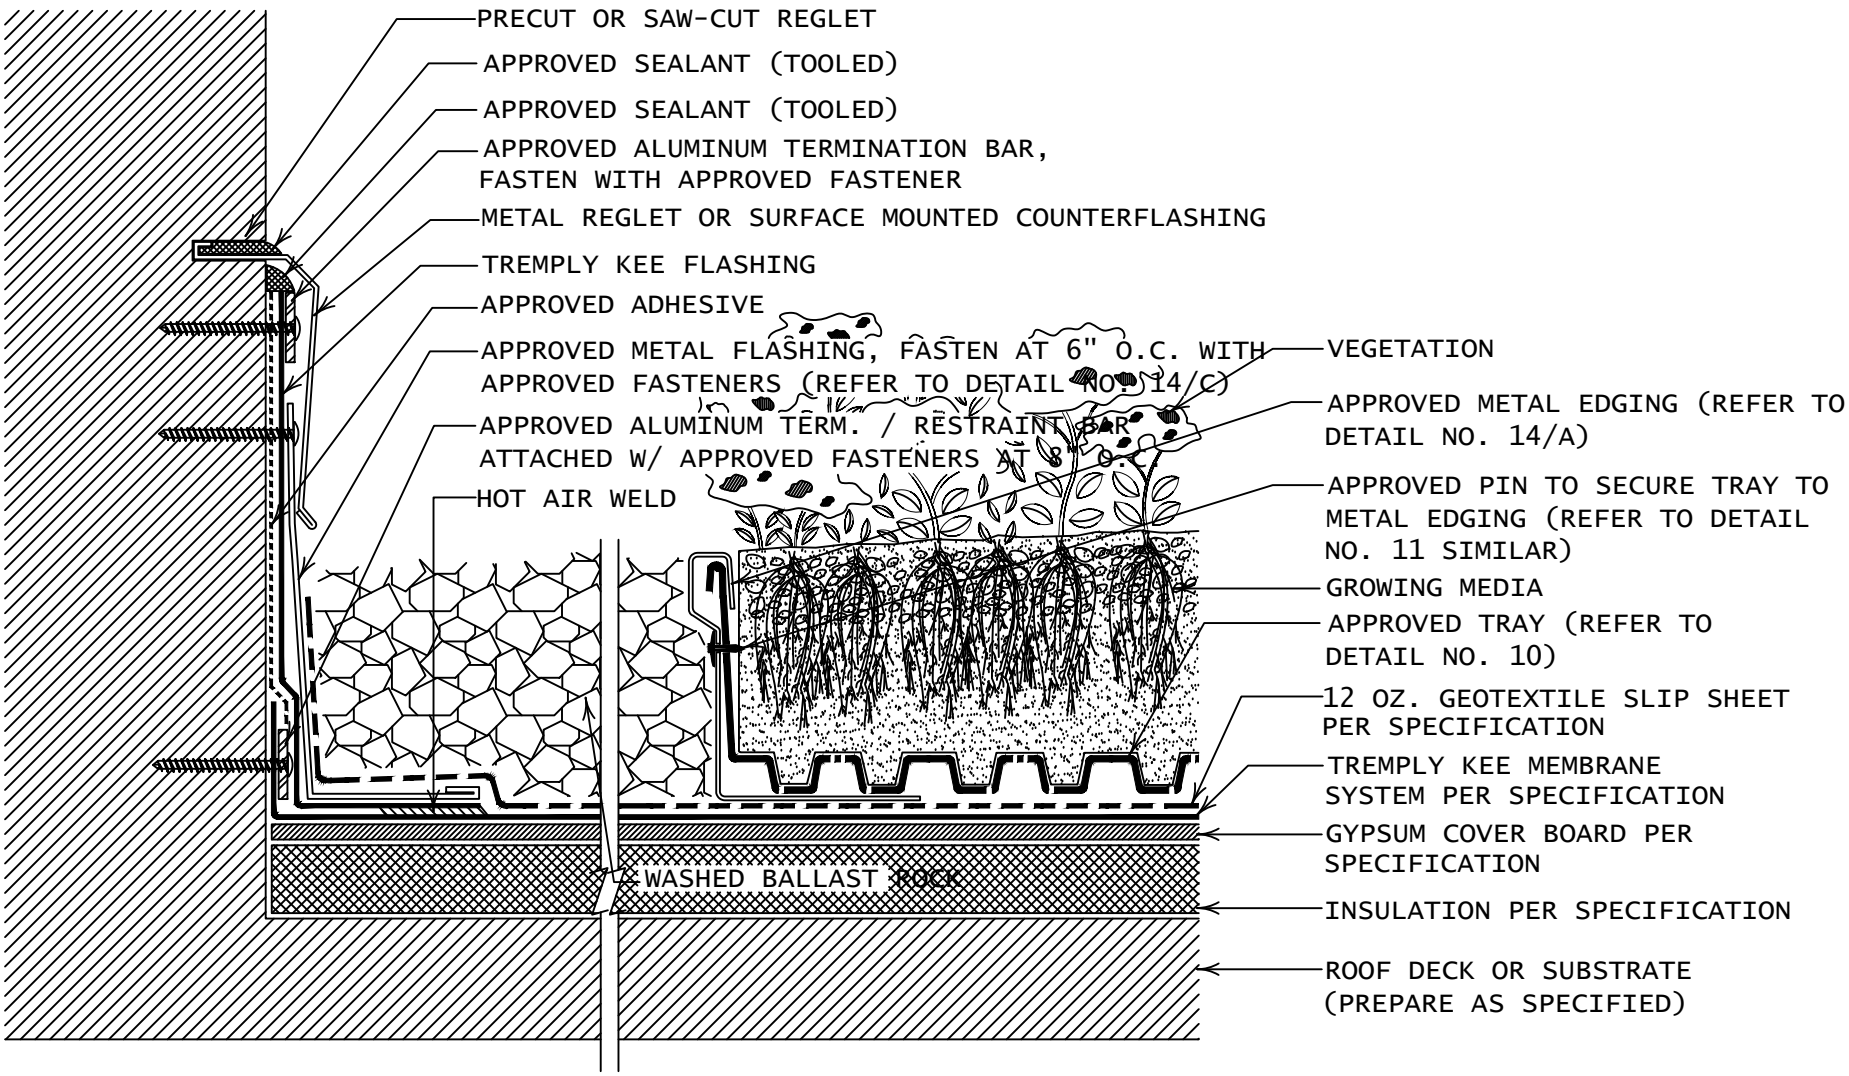

TREMCO
Roofing & Building Maintenance

SHEET TITLE:
GREEN VEGETATED ROOF SYSTEM APPROVED TRAY SYSTEM WITH BALLAST ROCK AT WALL

SCALE: NTS

DRAWING No.: DWG NO. 33

2023