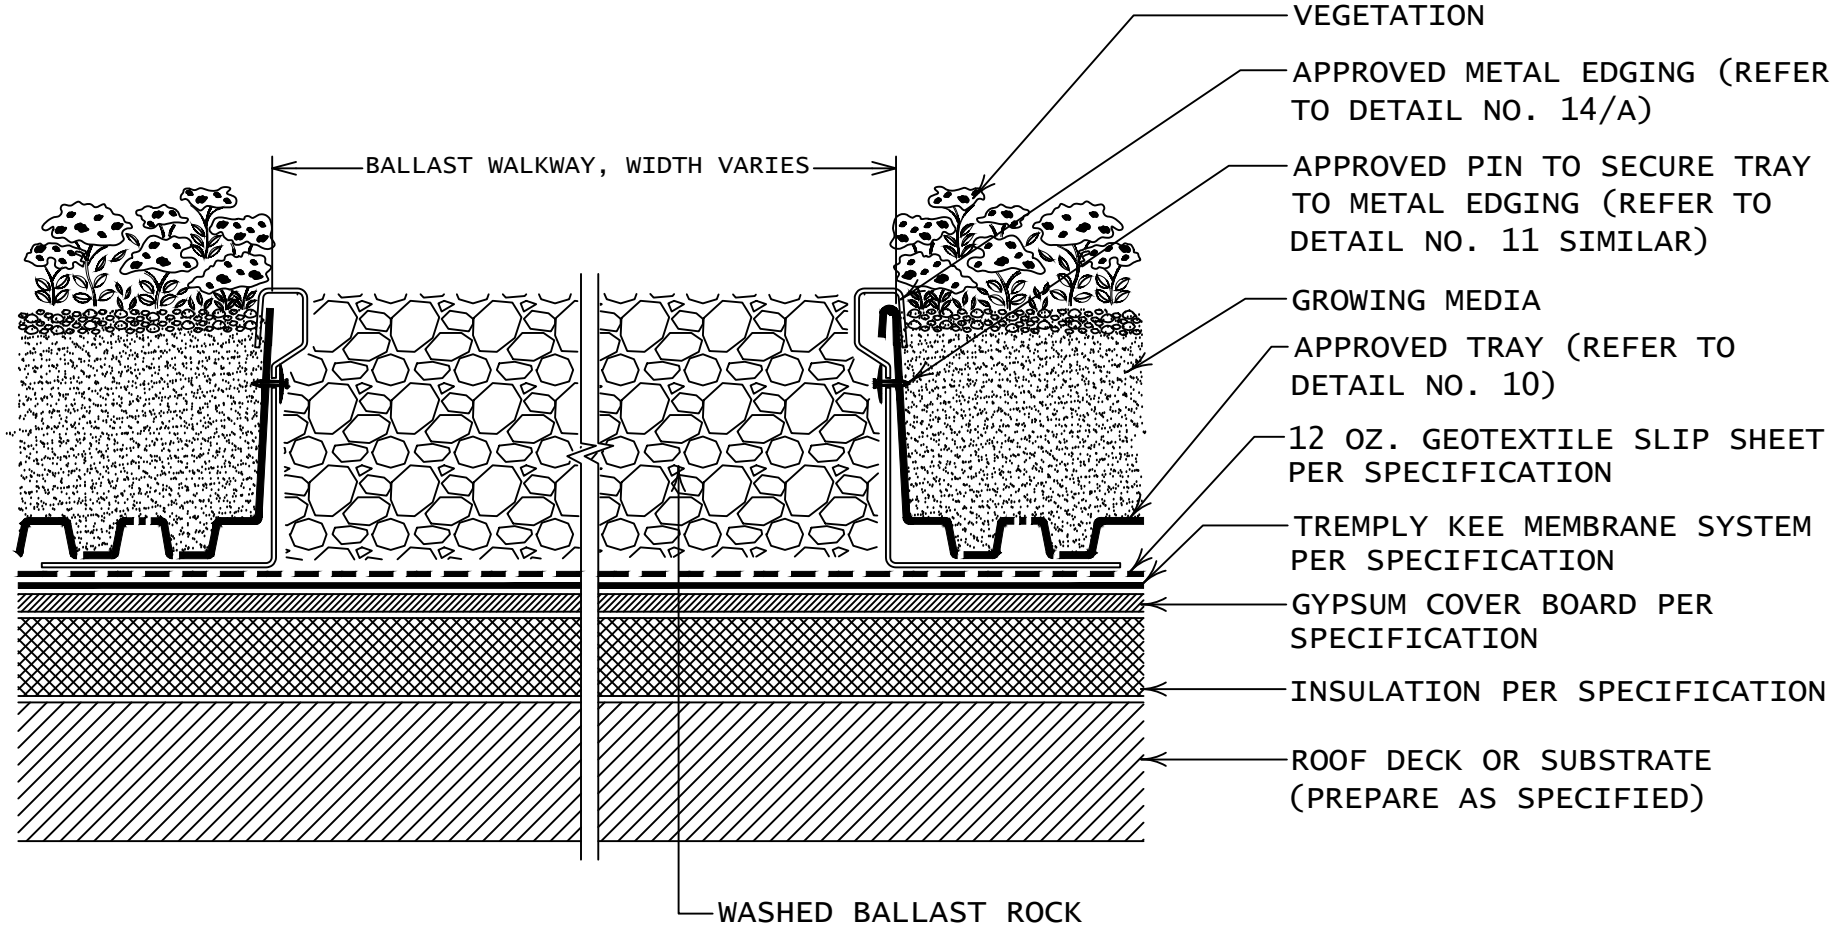

TREMCO
Roofing & Building Maintenance

SHEET TITLE:
GREEN VEGETATED ROOF SYSTEM APPROVED TRAY W/ BALLAST ROCK WALKWAY

SCALE: NTS

DRAWING No.: DWG NO. 40

2023