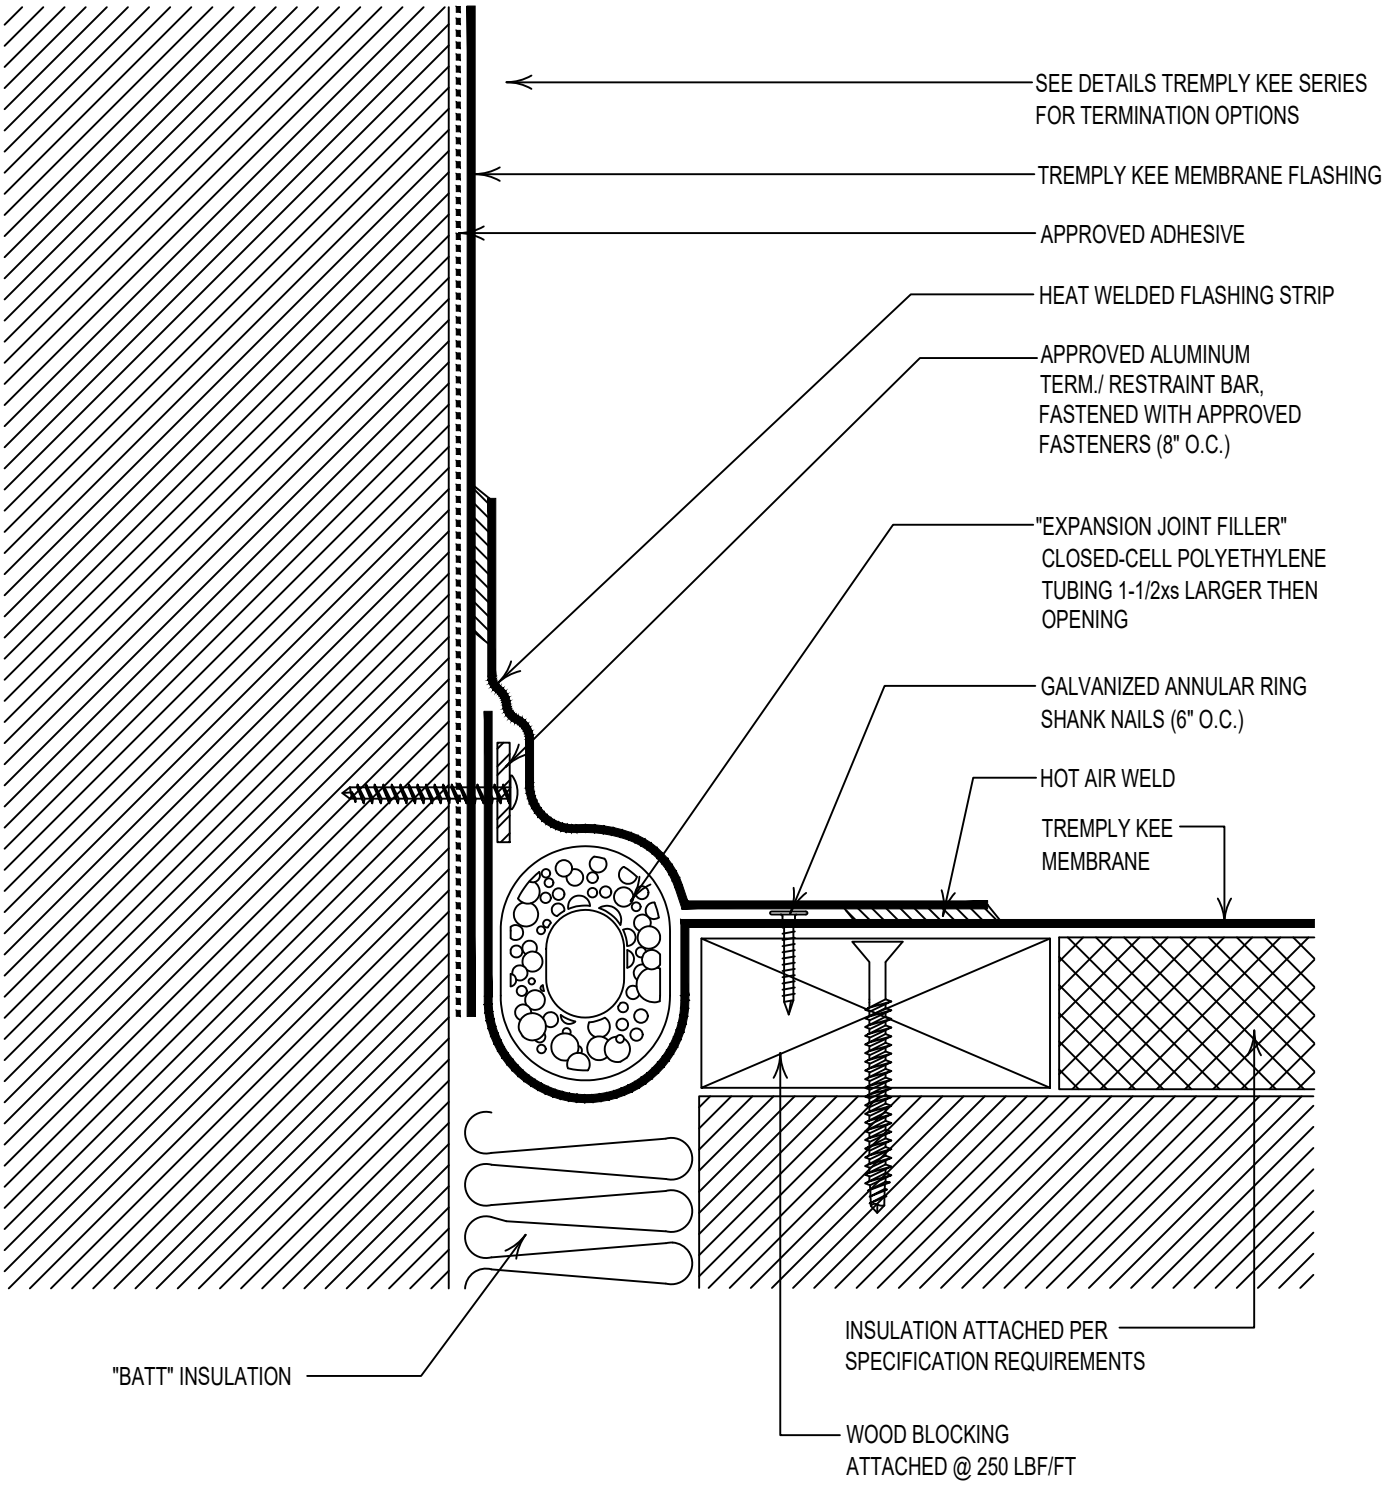

TREMCO Roofing & Building Maintenance	SHEET TITLE: HORIZONTAL TO VERTICAL EXPANSION JOINT	SCALE: NTS DRAWING No.: DWG NO. 55

2023