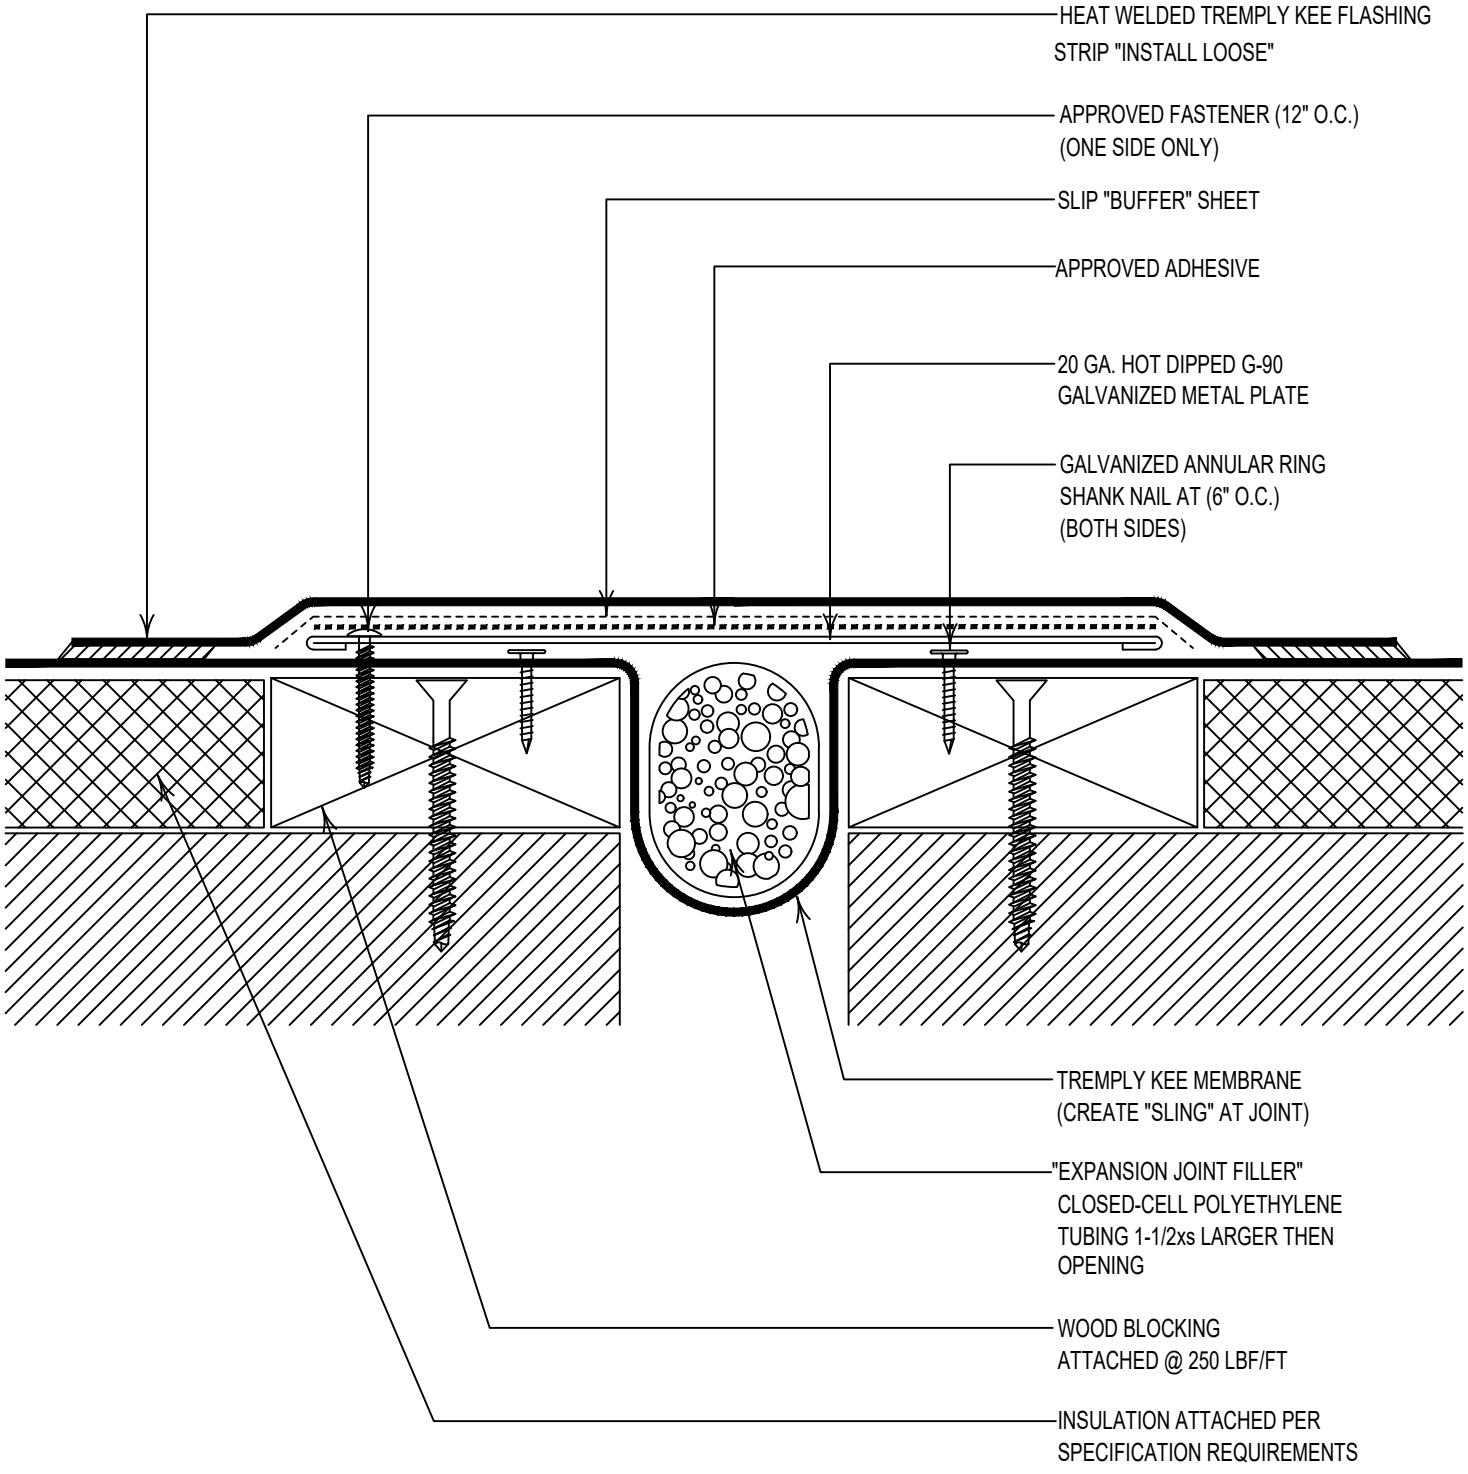

TREMCO Roofing & Building Maintenance	SHEET TITLE: "LOW PROFILE" EXPANSION JOINT	SCALE: NTS DRAWING No.: DWG NO. 63

2023