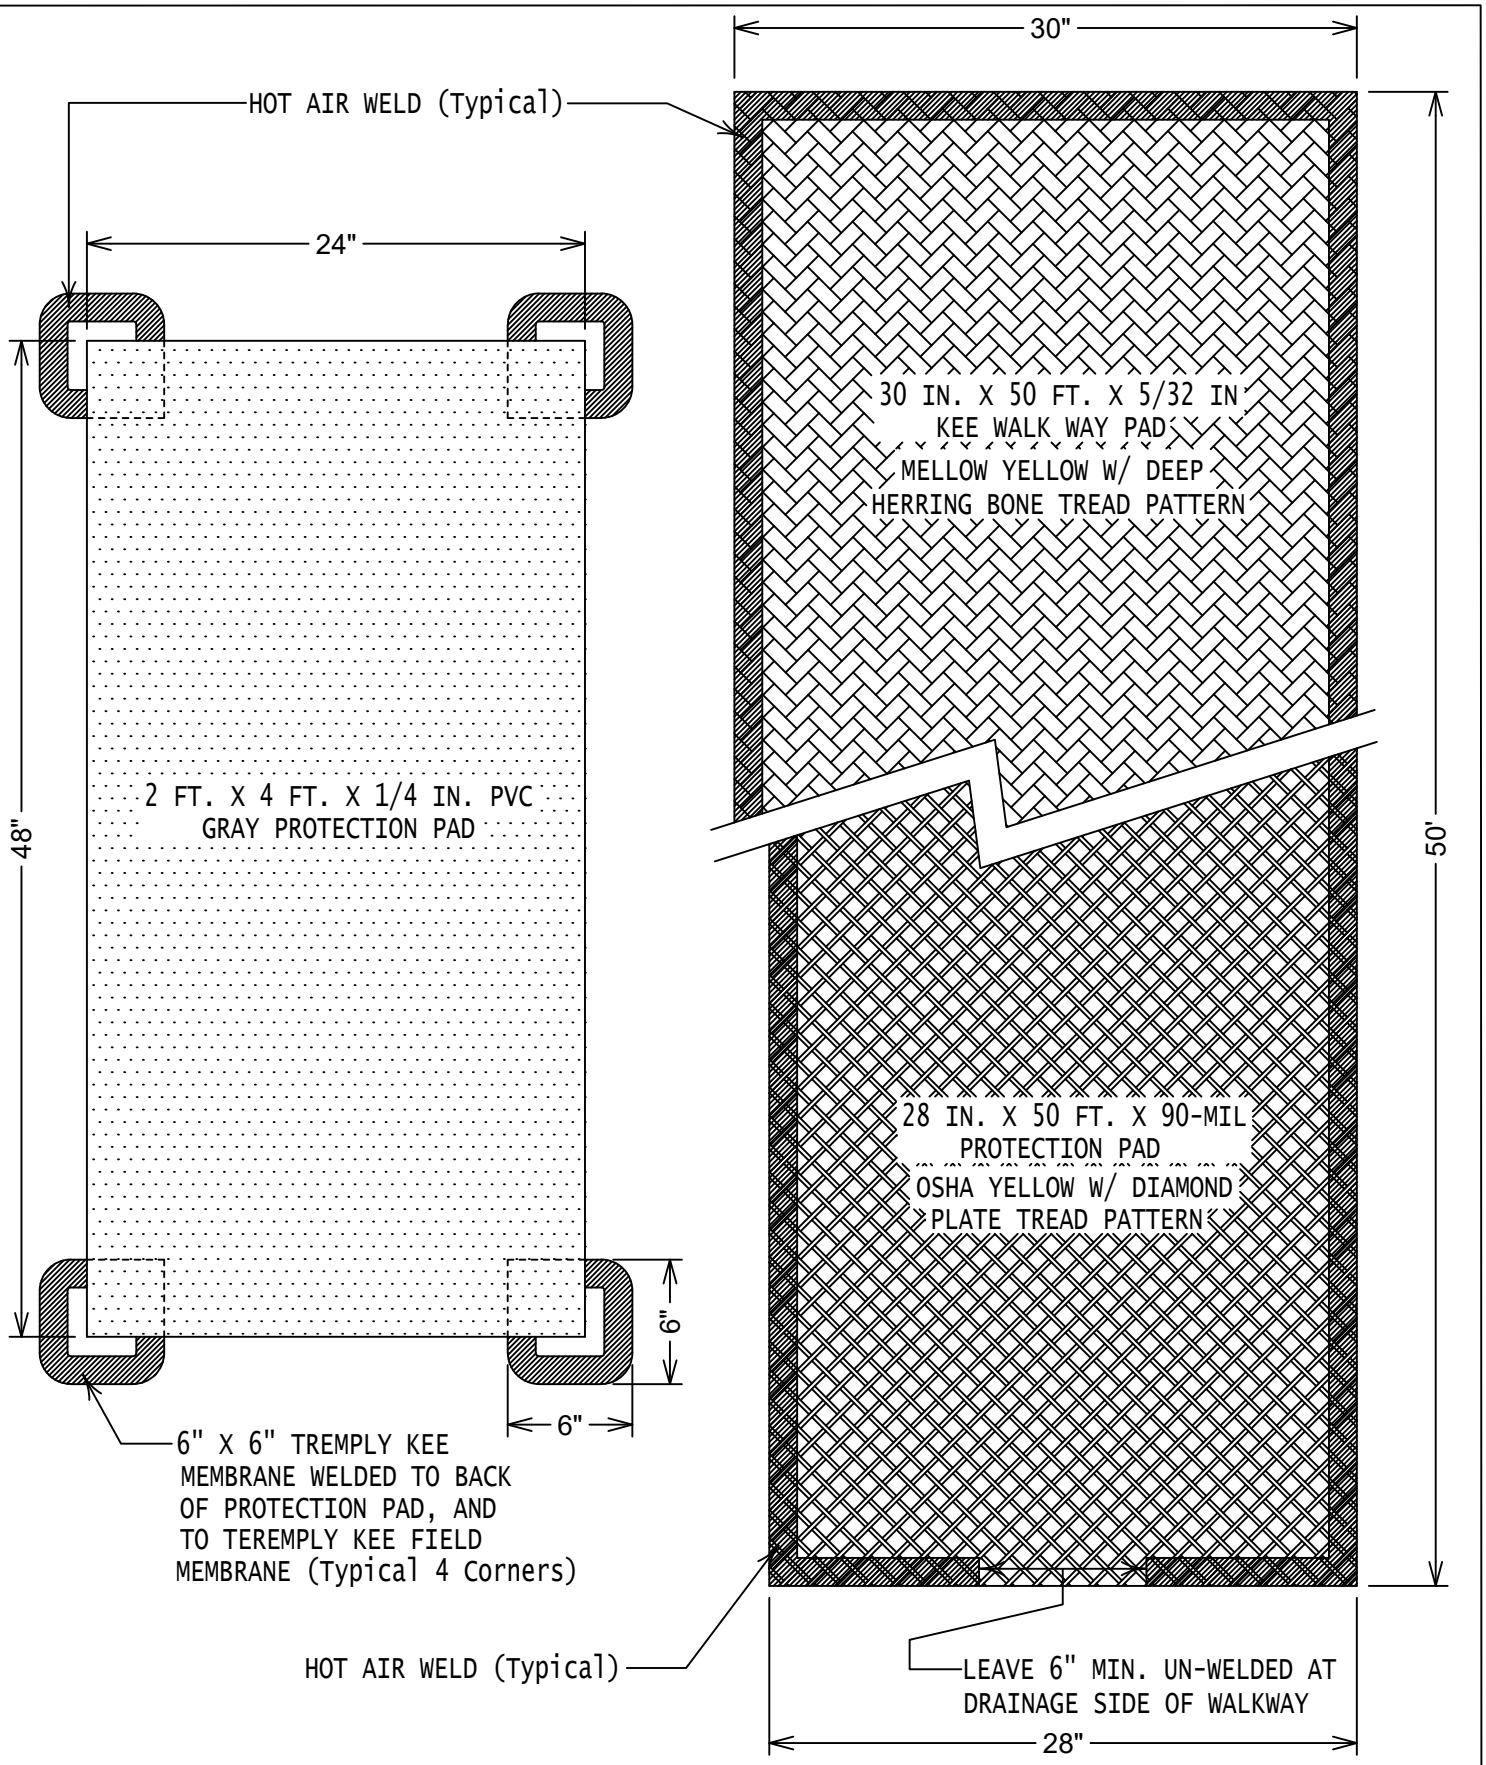

TREMCO
Roofing & Building Maintenance

SHEET TITLE:
PROTECTION PAD &
WALKWAY MATERIALS

SCALE:
NTS

DRAWING No.:
DWG NO. 80

2023