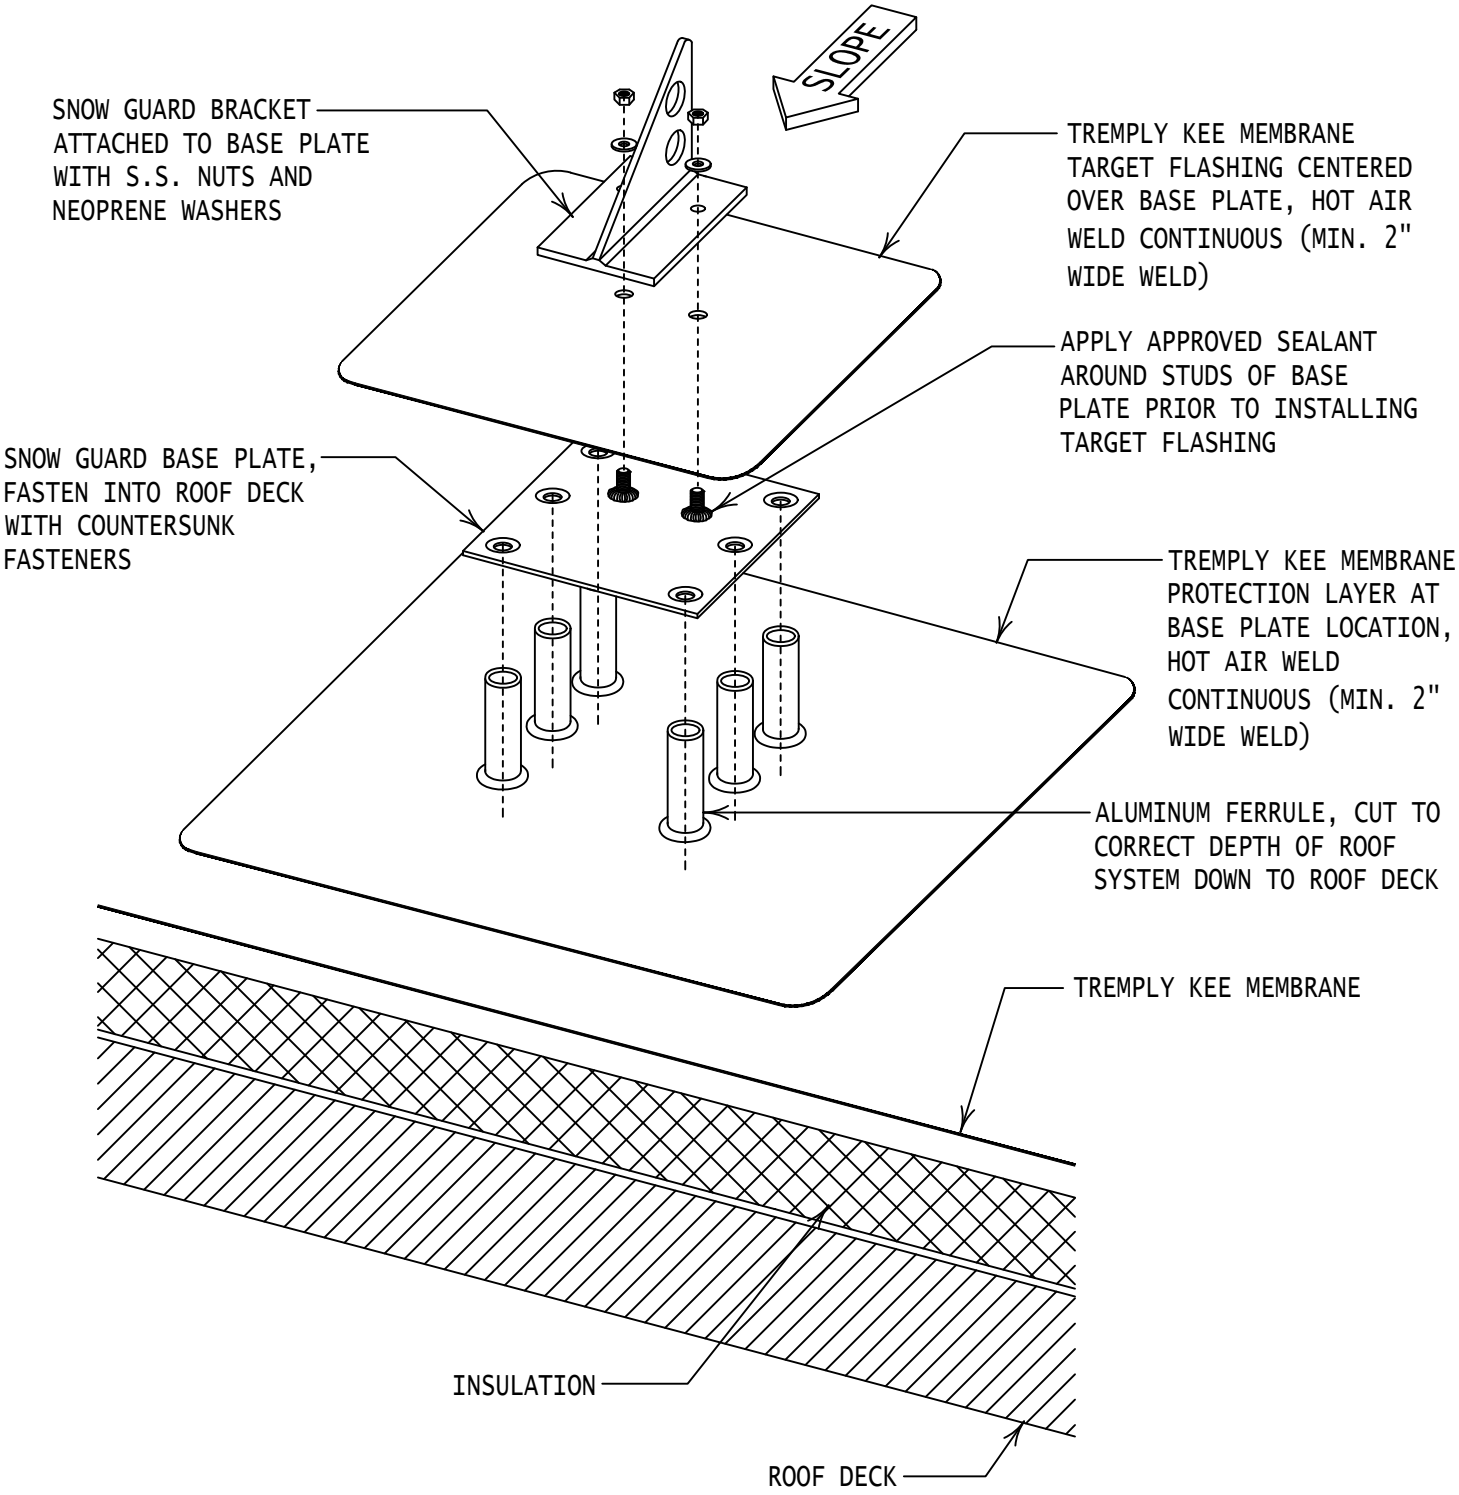

TREMCO Roofing & Building Maintenance	SHEET TITLE: SNOW GUARD "RETROFIT"	SCALE: NTS DRAWING No.: DWG NO. 93

2023