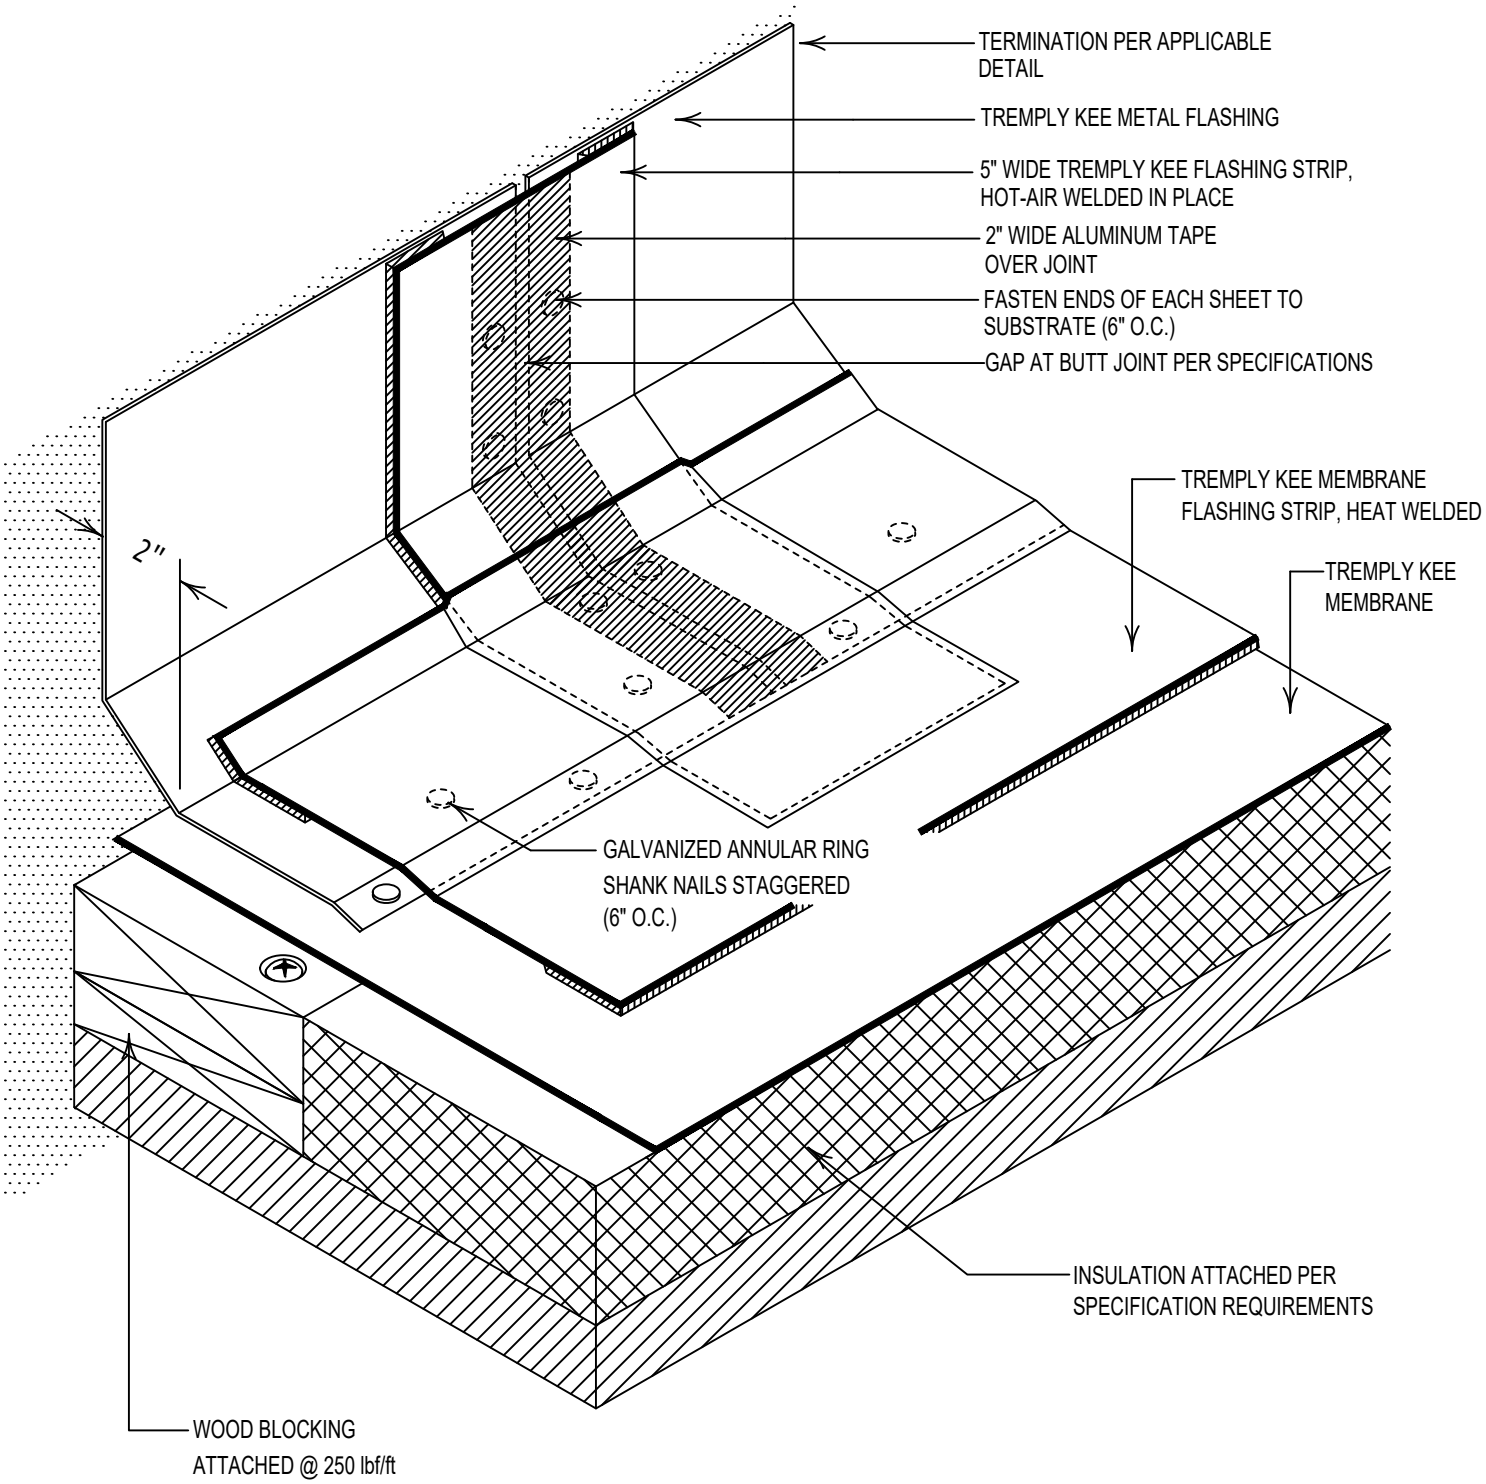

TREMCO Roofing & Building Maintenance	SHEET TITLE: TYPICAL "CLAD" METAL WALL FLASHING	SCALE: NTS DRAWING No.: DWG NO. 110

2023