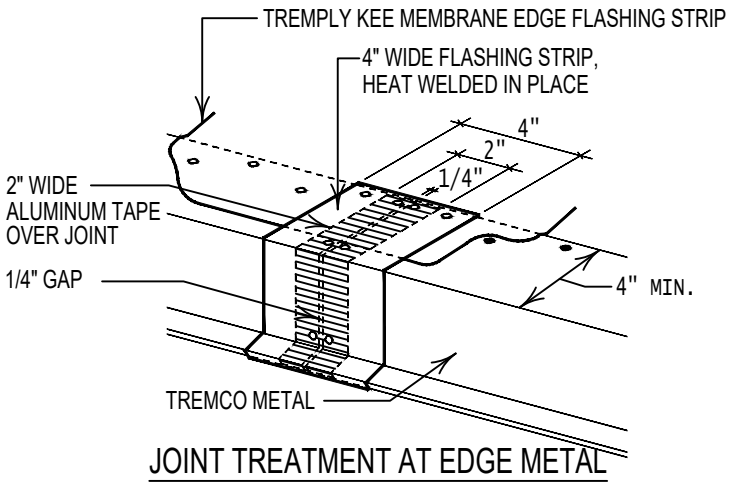

JOINT TREATMENT AT EDGE METAL

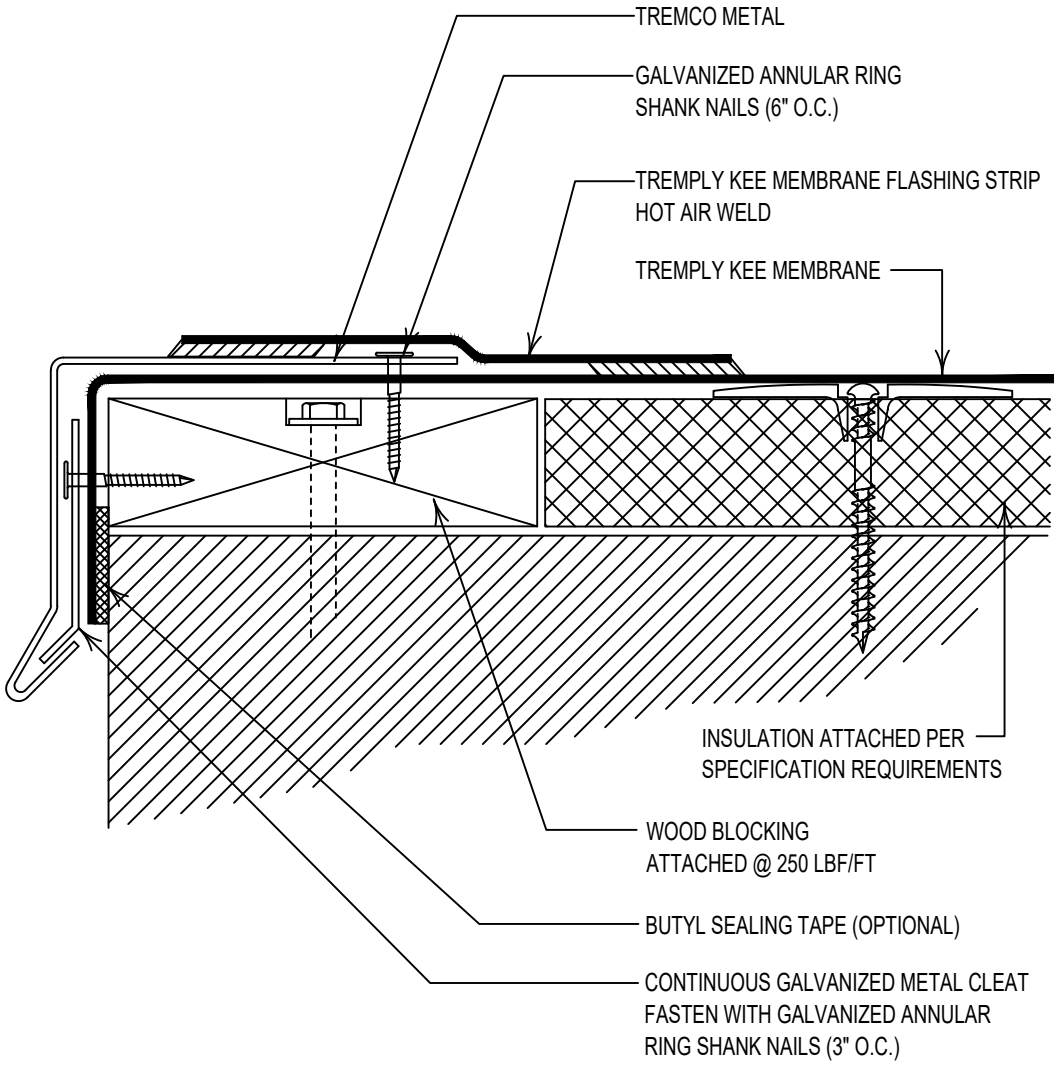

TREMCO Roofing & Building Maintenance	SHEET TITLE: TYPICAL EDGE FLASHING	SCALE: NTS DRAWING No.: DWG NO. 114

2023