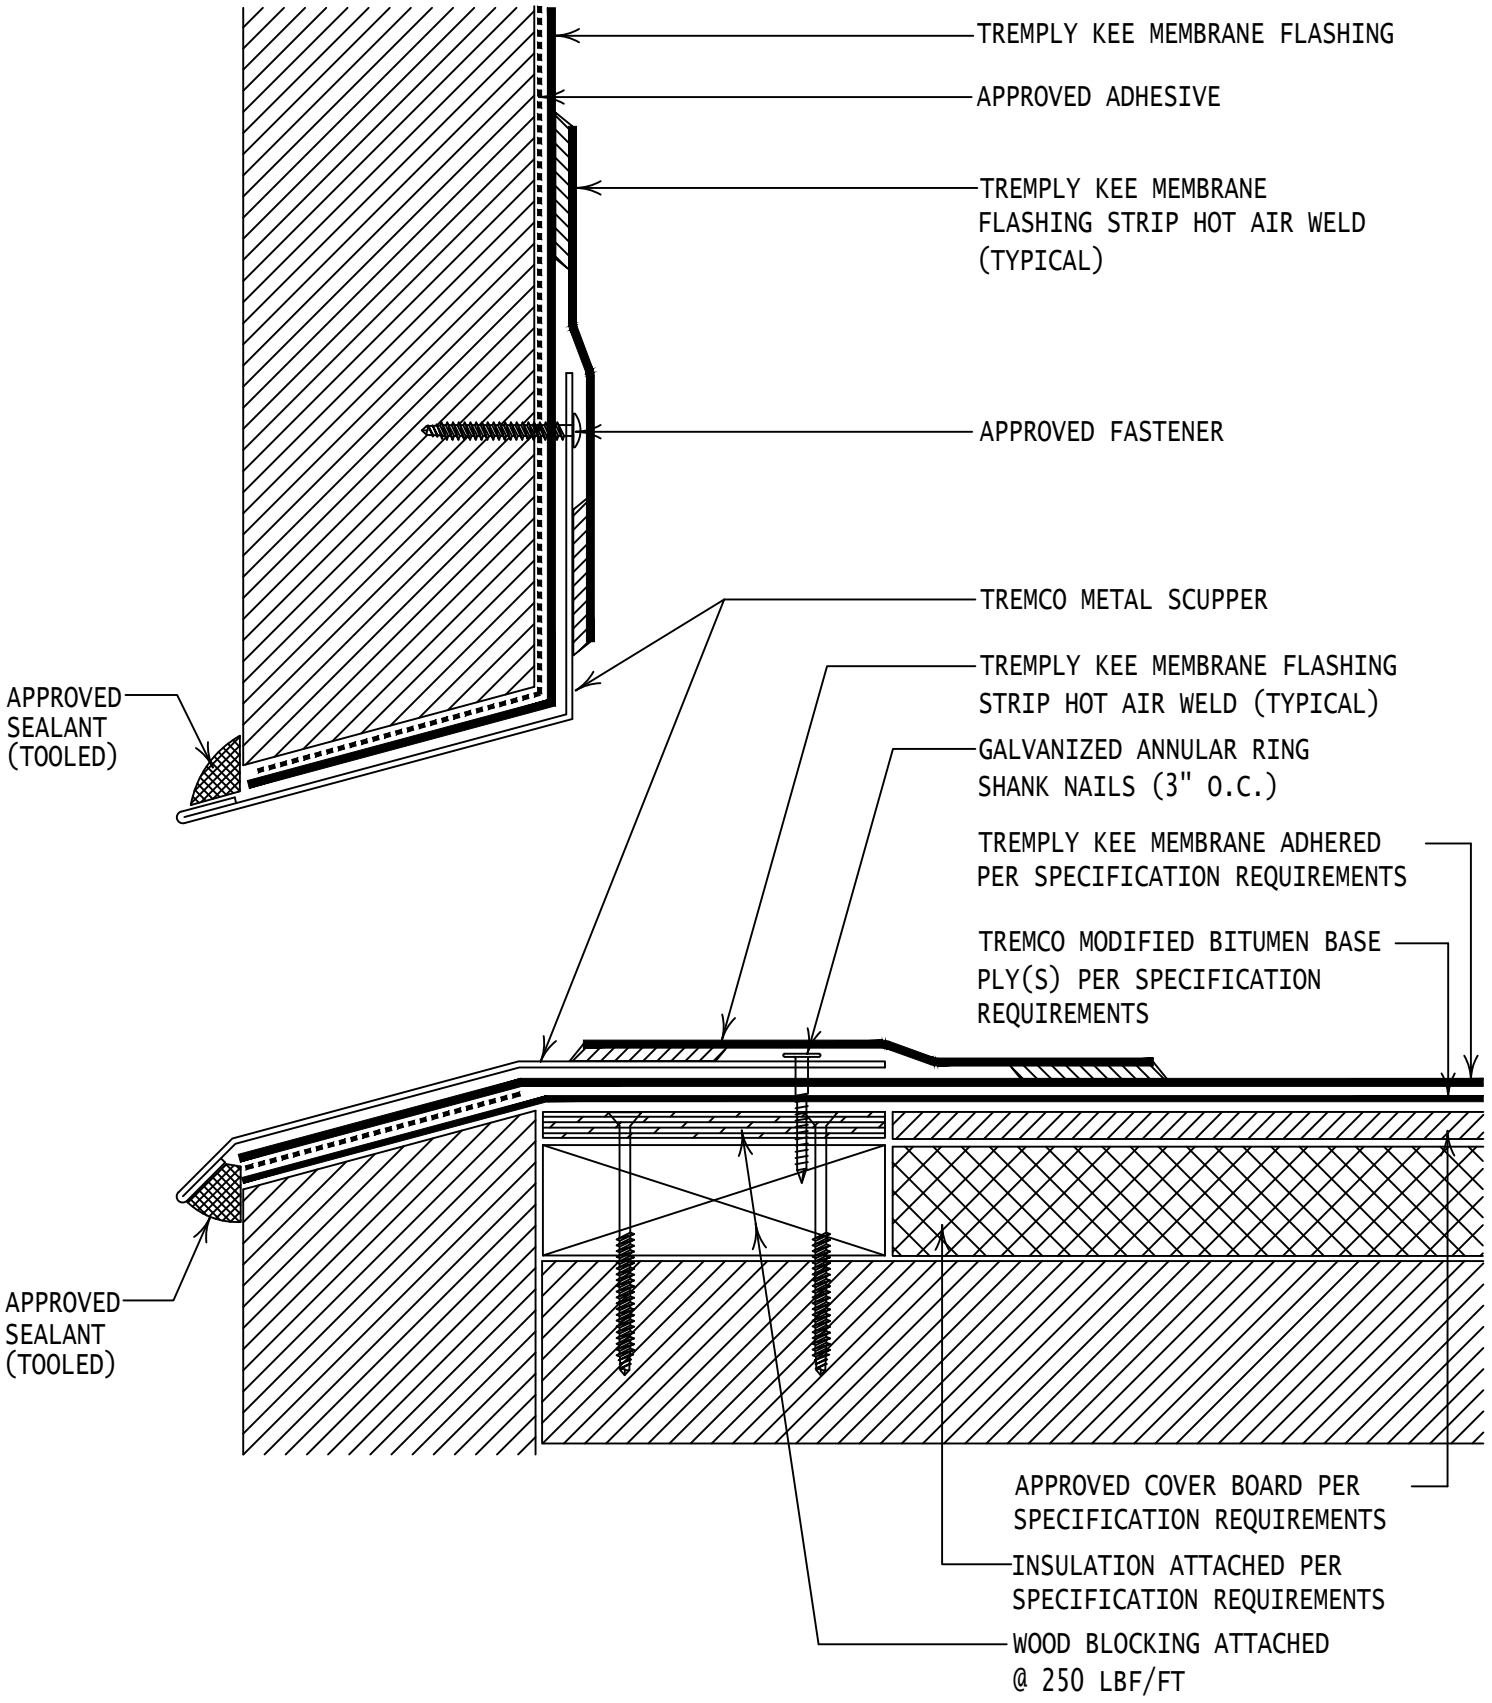


| | | |
|---|---|---|
| TREMCO Roofing & Building Maintenance | SHEET TITLE: TYPICAL MULTI-PLY SCUPPER FLASHING | SCALE: NTS<br>DRAWING No.: DWG NO. 118 |

2023