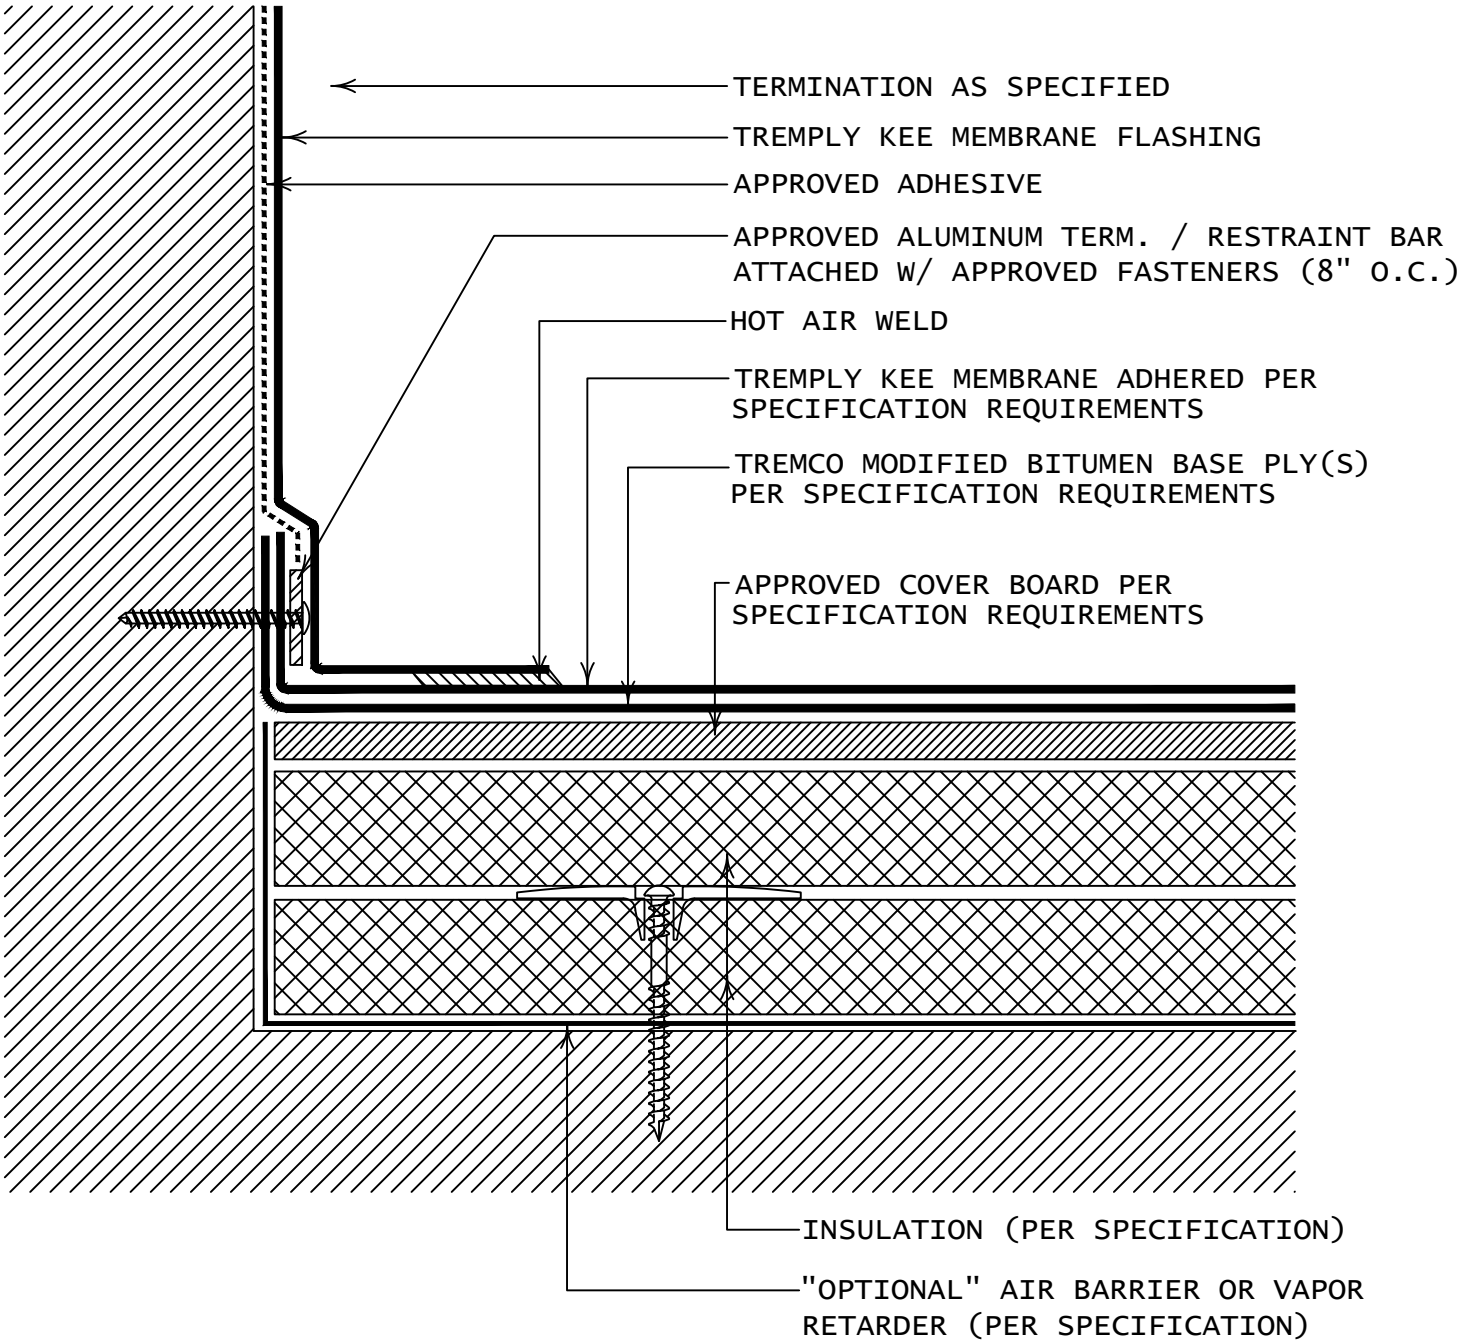

TREMCO Roofing & Building Maintenance	SHEET TITLE: TYPICAL MULTI-PLY WALL BASE TERMINATION T-BAR BASE RESTRAINT	SCALE: NTS DRAWING No.: DWG NO. 119

2023