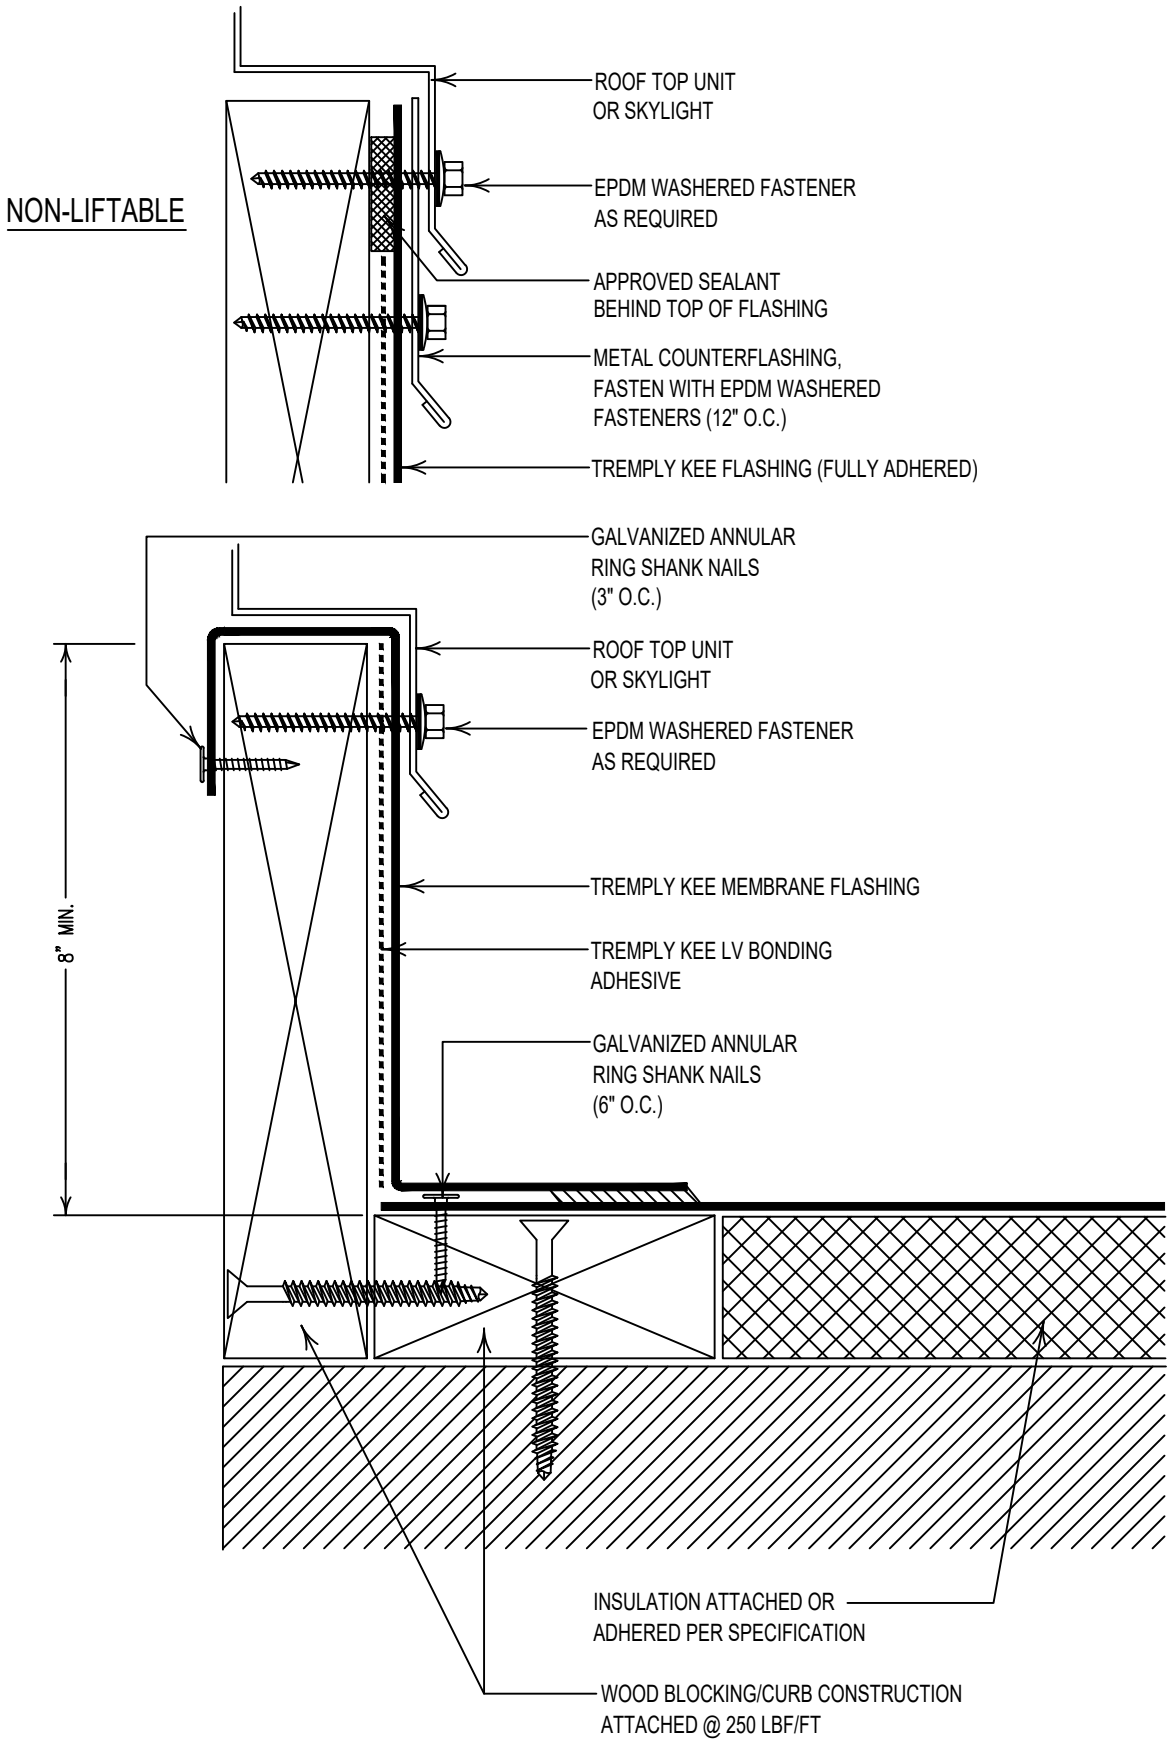

TREMCO Roofing & Building Maintenance	SHEET TITLE: TYPICAL WOOD CURB OR SKYLIGHT	SCALE: NTS DRAWING No.: DWG NO. 123

2023