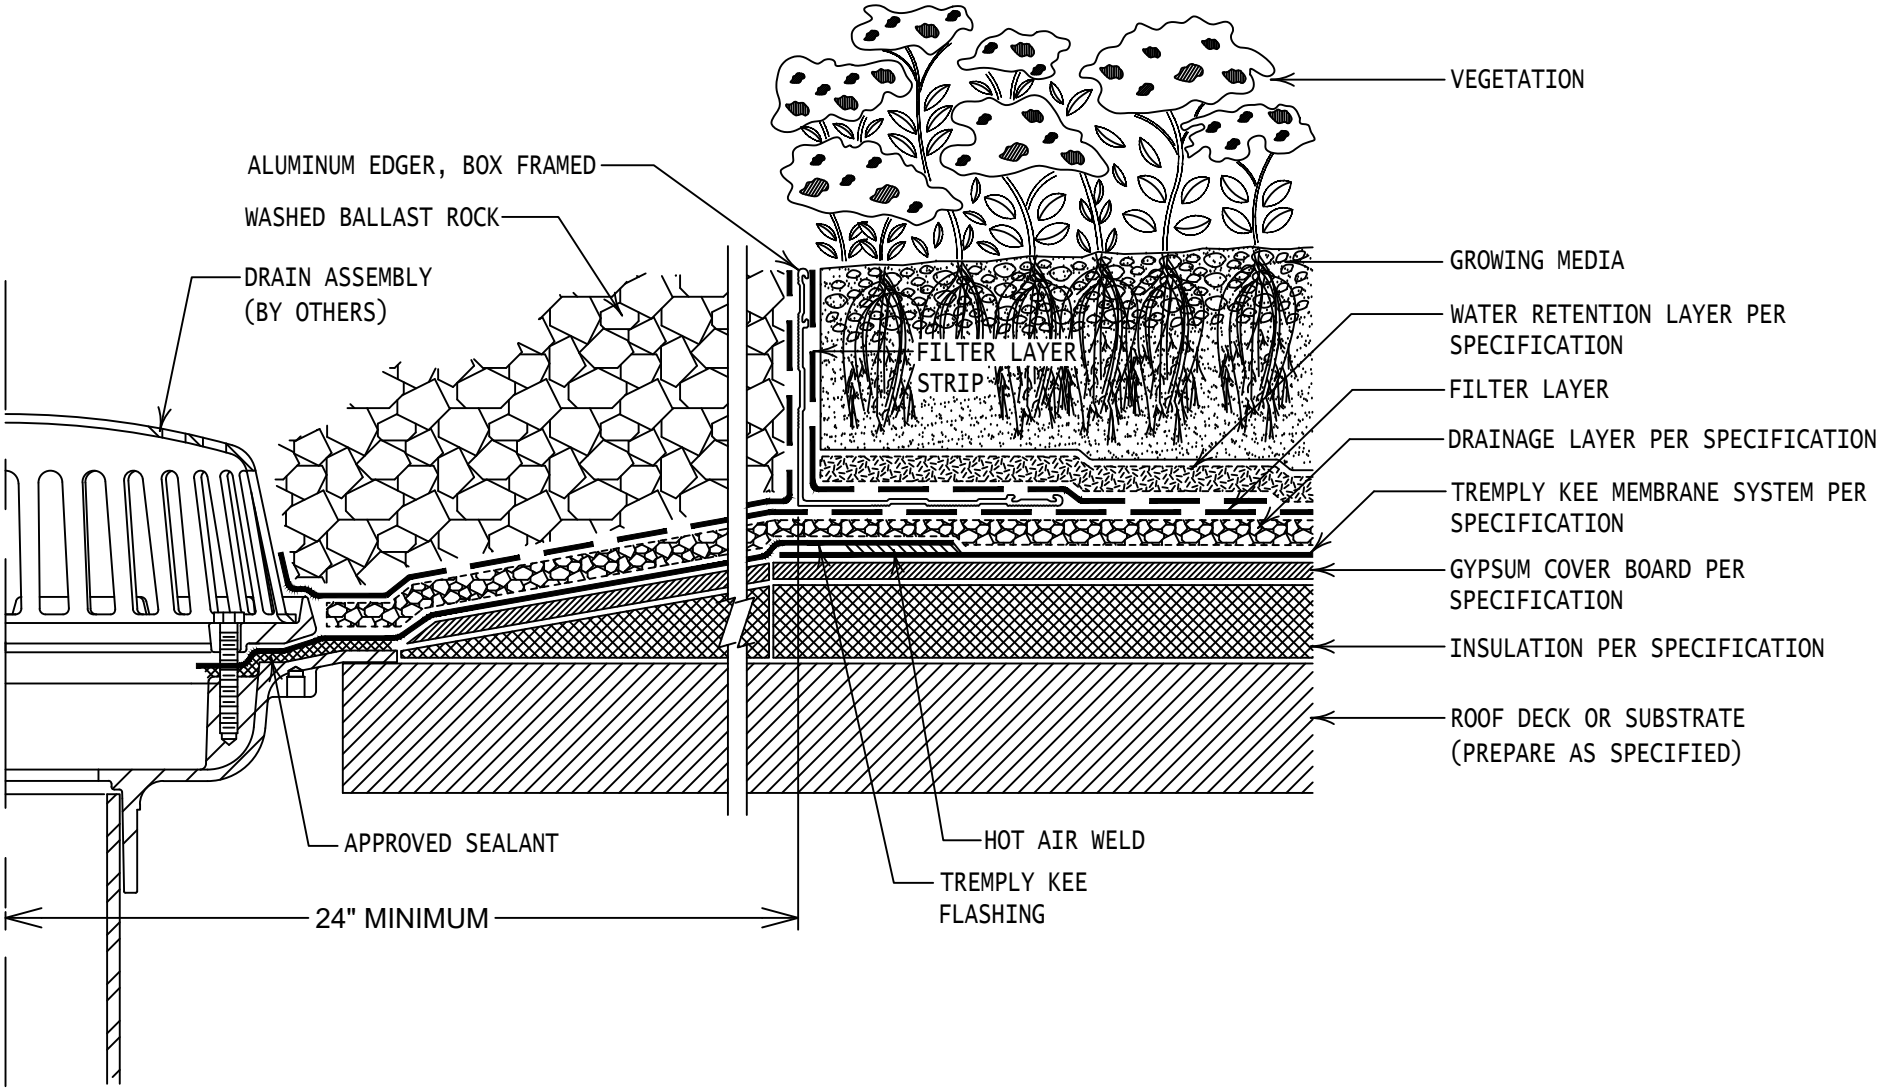

TREMCO
Roofing & Building Maintenance

SHEET TITLE:
VEGETATED ROOF SYSTEM BALLAST ROCK AT DRAIN WITH EDGER

SCALE:
NTS

DRAWING No.:
DWG NO. 127

2023