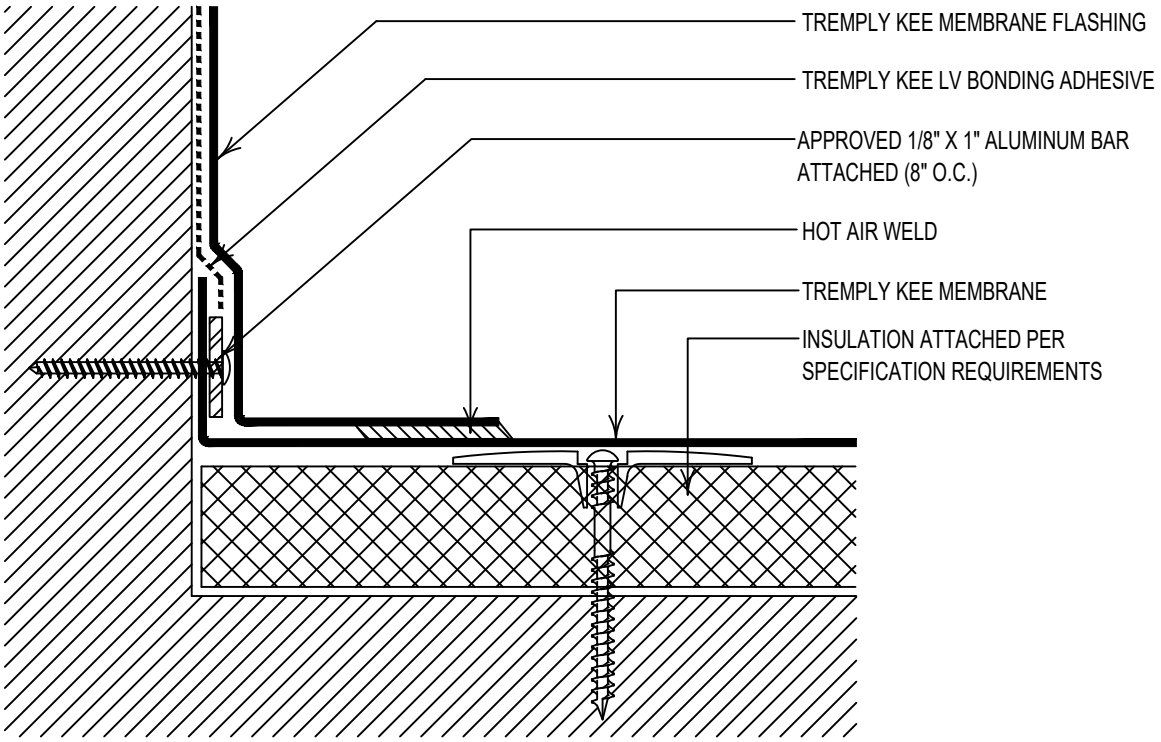

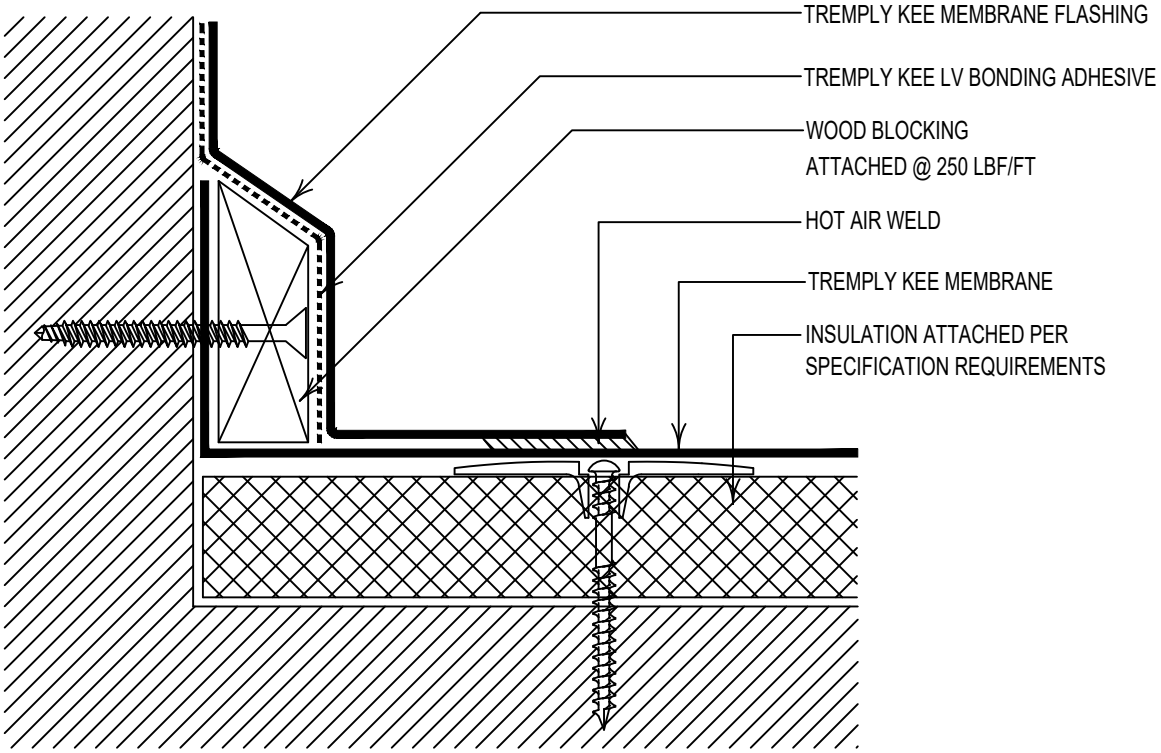

TREMCO Roofing & Building Maintenance	SHEET TITLE: WALL FLASHING ALTERNATE "BASE" SECUREMENT	SCALE: NTS DRAWING No.: DWG NO. 131

2023