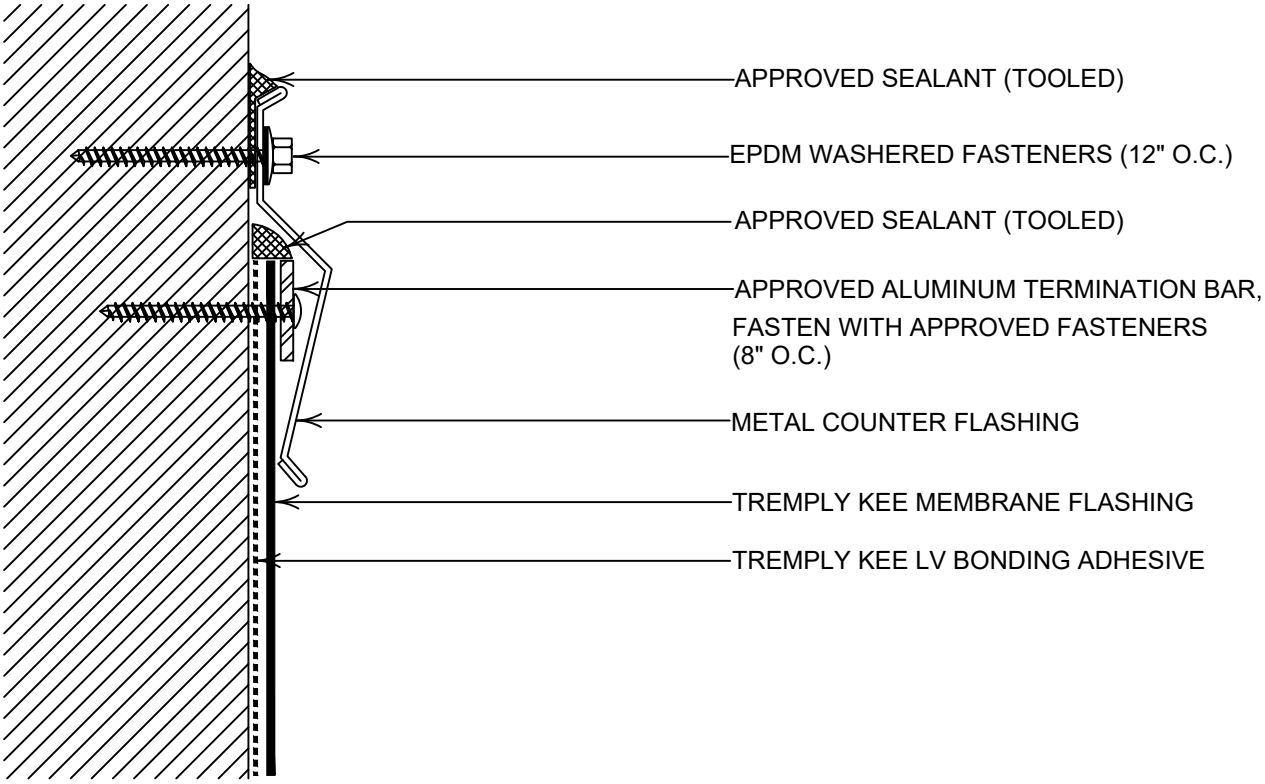

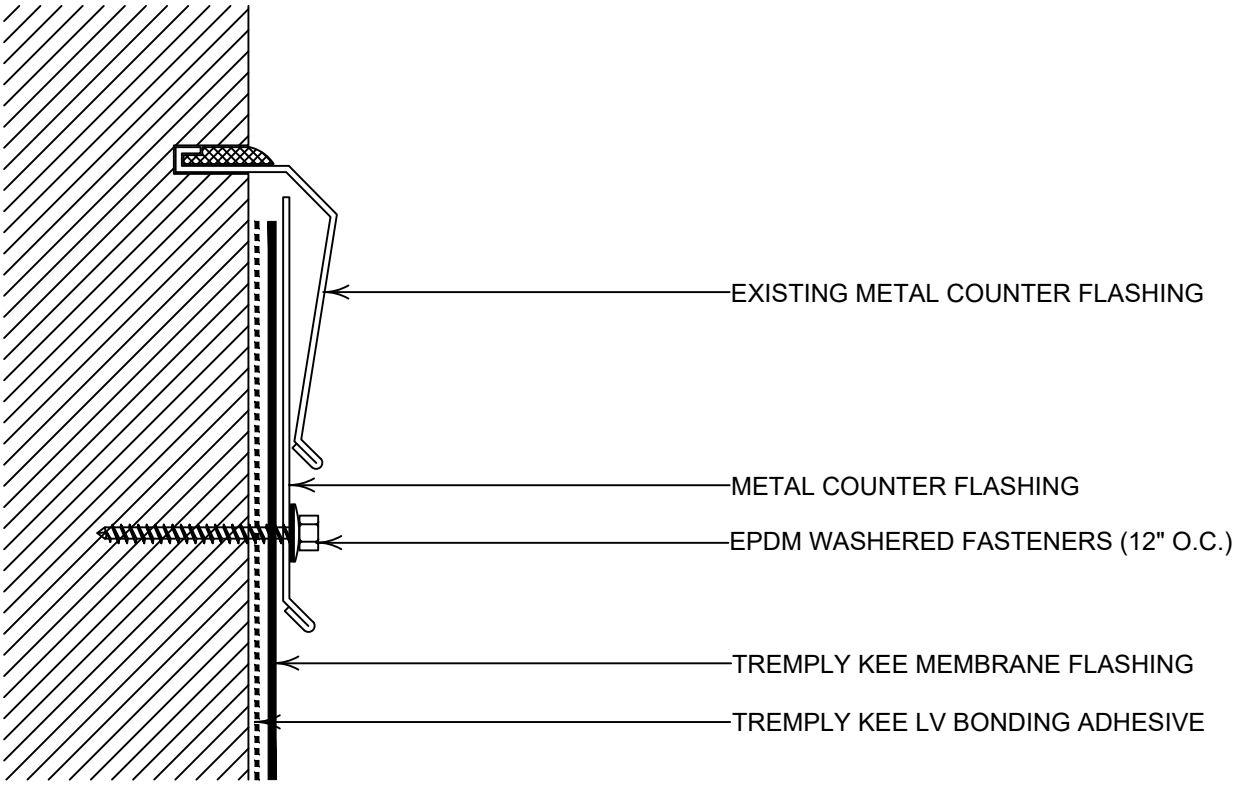

TREMCO Roofing & Building Maintenance	SHEET TITLE: WALL FLASHING ALTERNATE TERMINATIONS	SCALE: NTS DRAWING No.: DWG NO. 132

2023