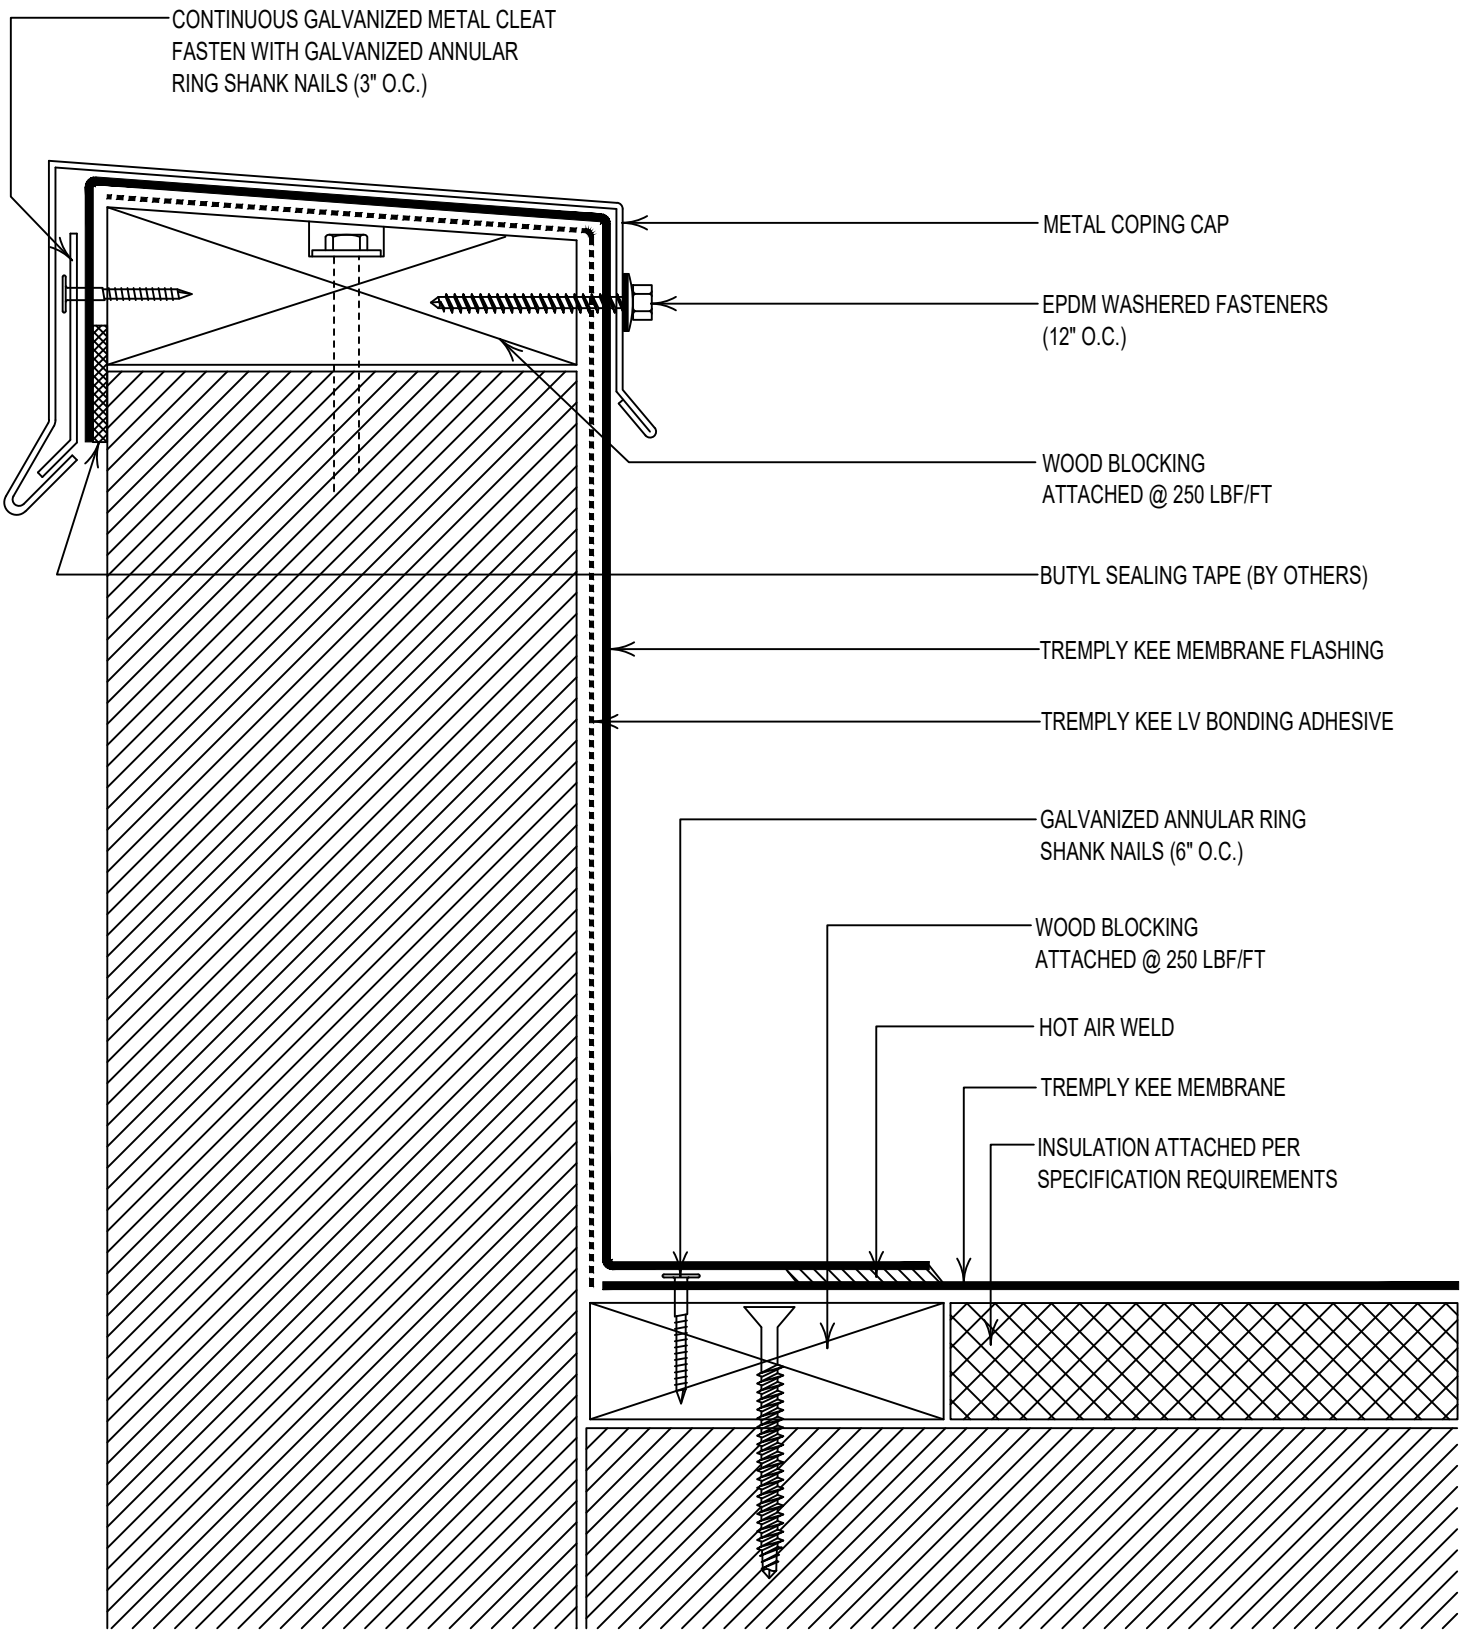

TREMCO *Roofing & Building Maintenance*	SHEET TITLE: WALL FLASHING WITH METAL CAP FLASHING	SCALE: NTS DRAWING No.: DWG NO. 130

2023