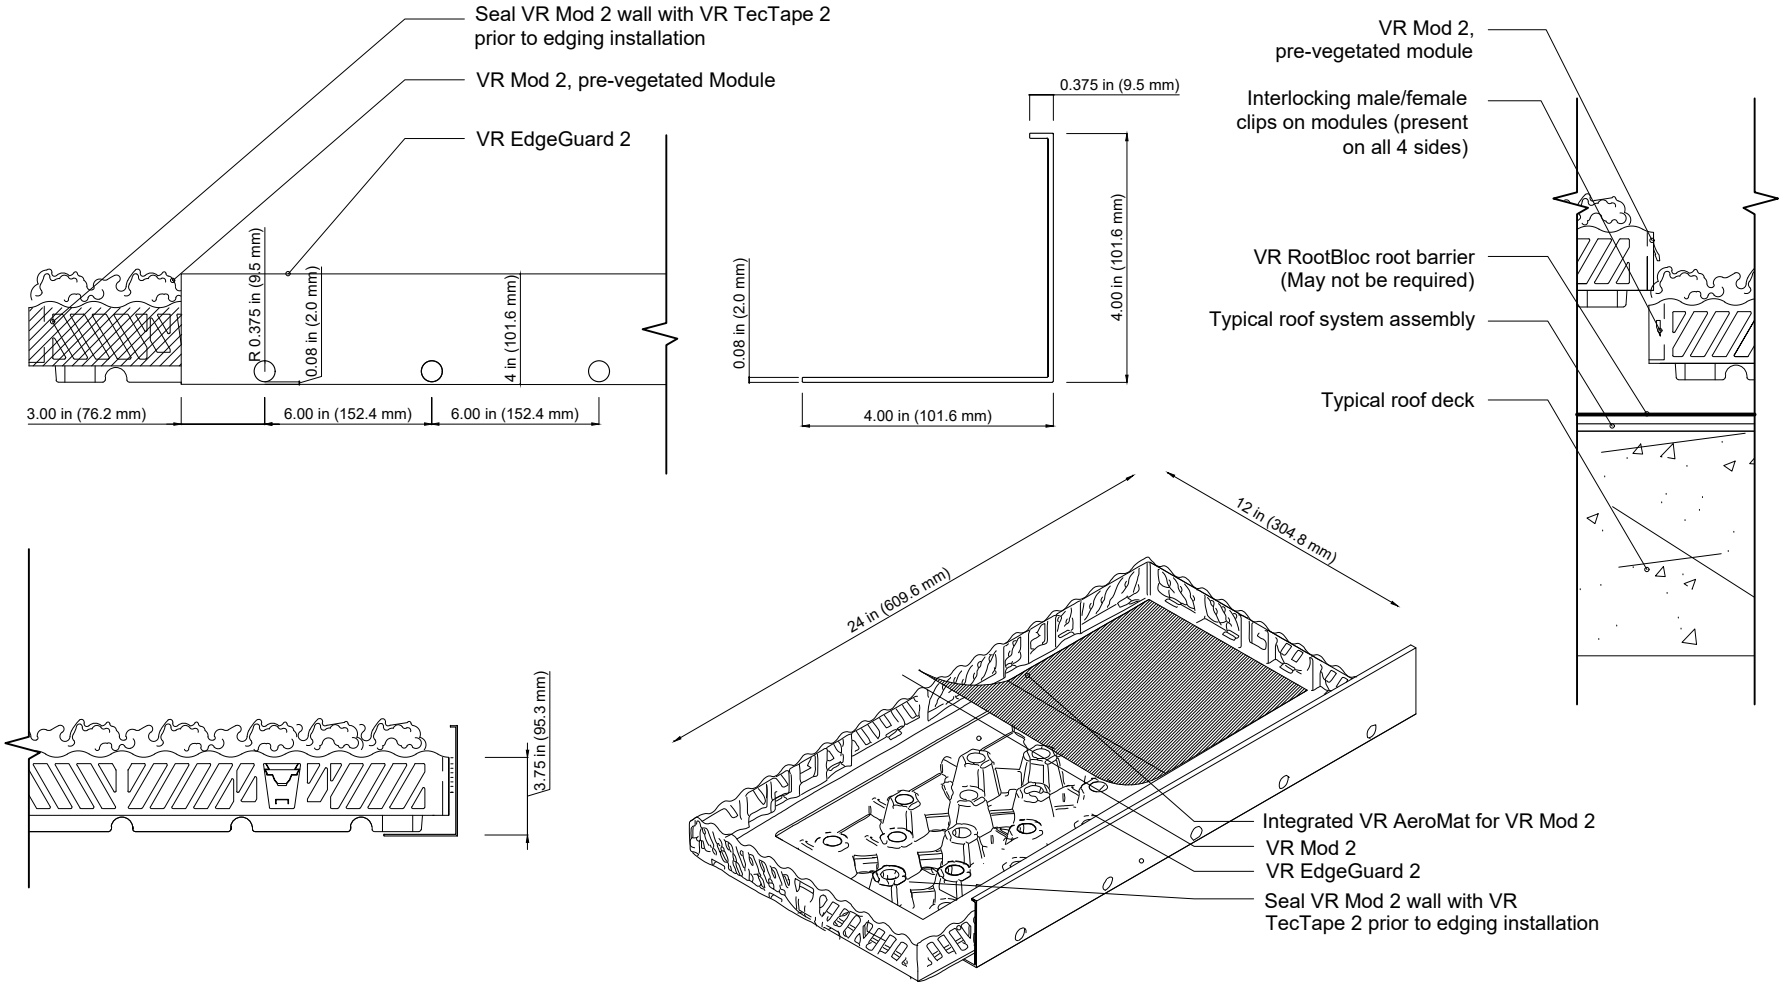

TREMCO
Roofing & Building Maintenance

SHEET TITLE:

VR MOD 2 INVERTED, VR MOD 2 DETAILS

SCALE: NTS

DRAWING No.: DWG NO. M2I-09

2023