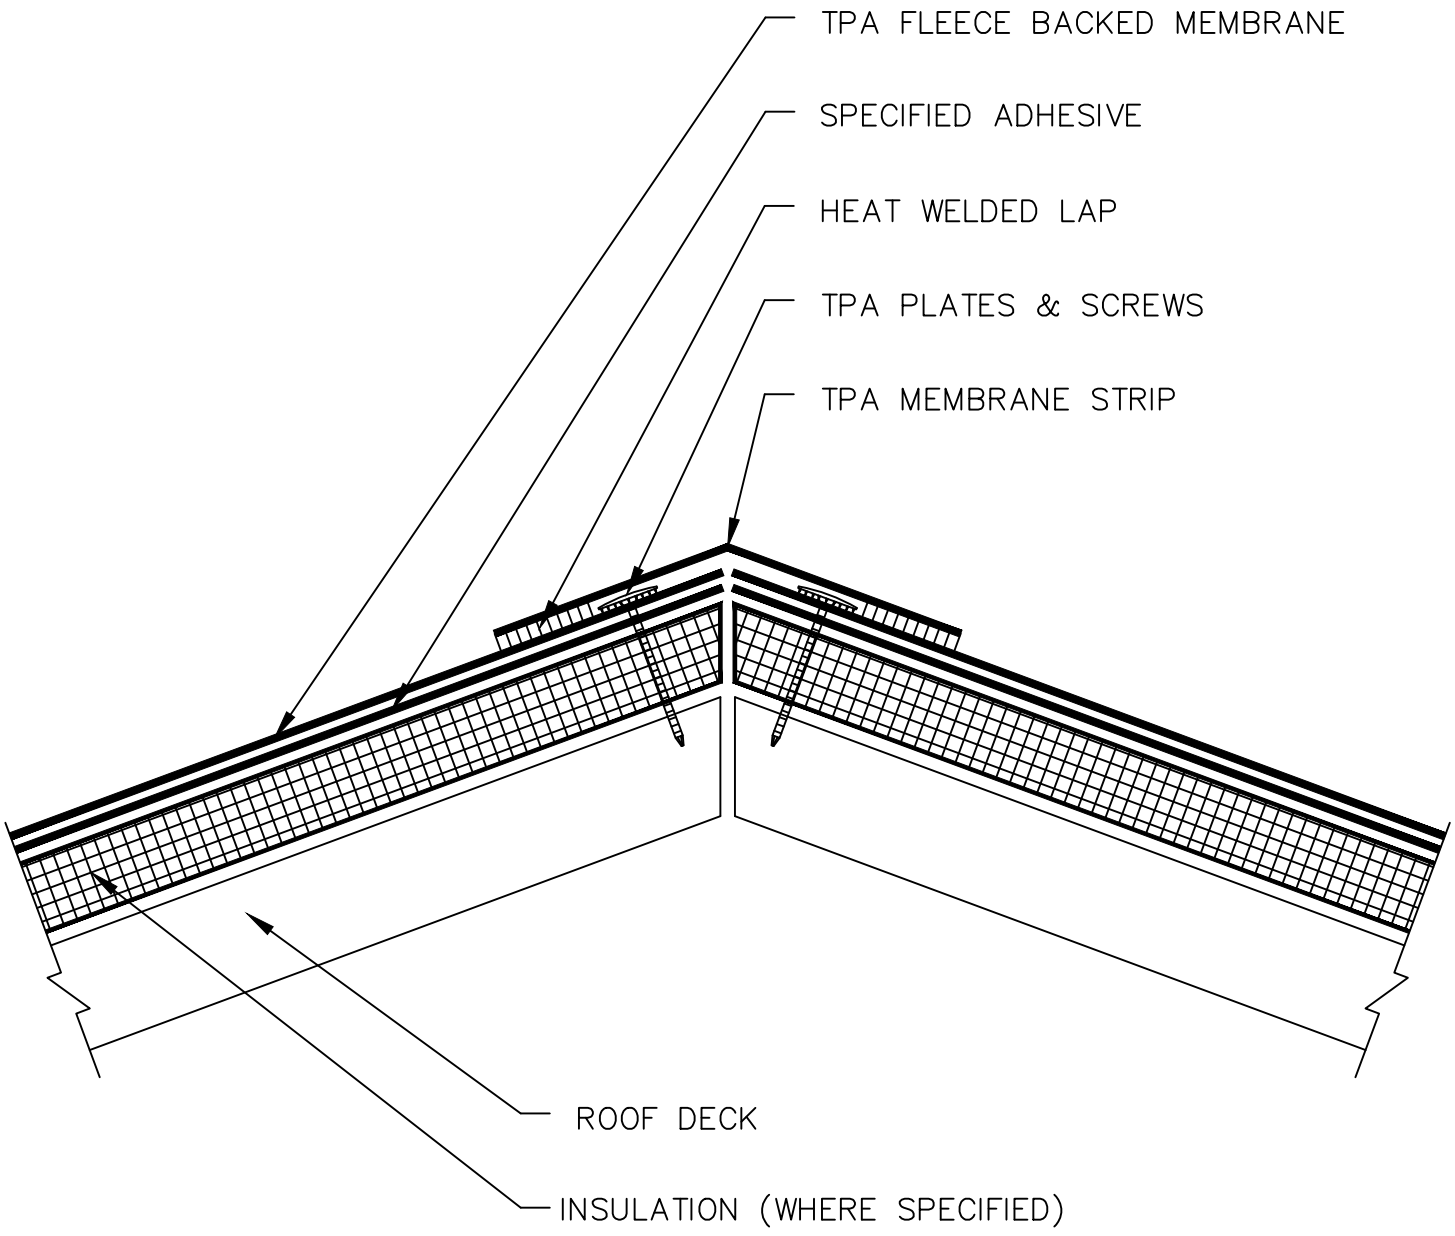

NOTES:

MEMBRANE FASTENER SPACING NOT TO EXCEED 12" O.C.

TREMCO Roofing & Building Maintenance	SHEET TITLE: RIDGE FLASHING DETAIL	SCALE: NTS DRAWING No.: DWG NO. TPA FB-32

2023