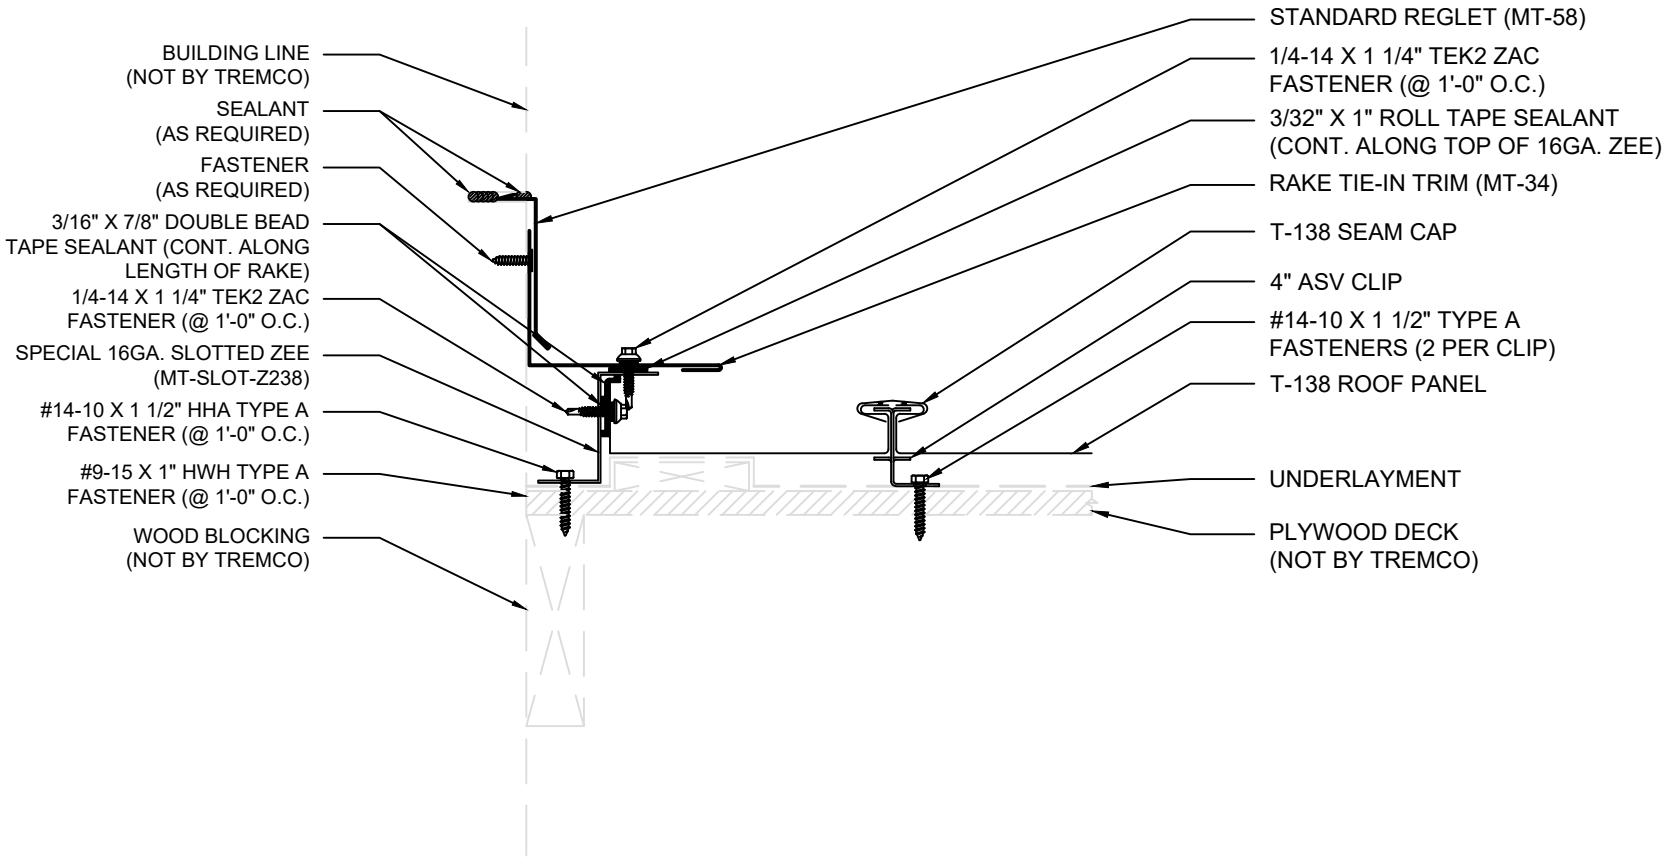

TREMCO
Roofing & Building Maintenance

SHEET TITLE:

TREMLOCK T-138 ASV SYSTEM OVER PLYWOOD RAKE TIE-IN

SCALE:
NTS

DRAWING No.:
DWG NO. T-138-16

2023