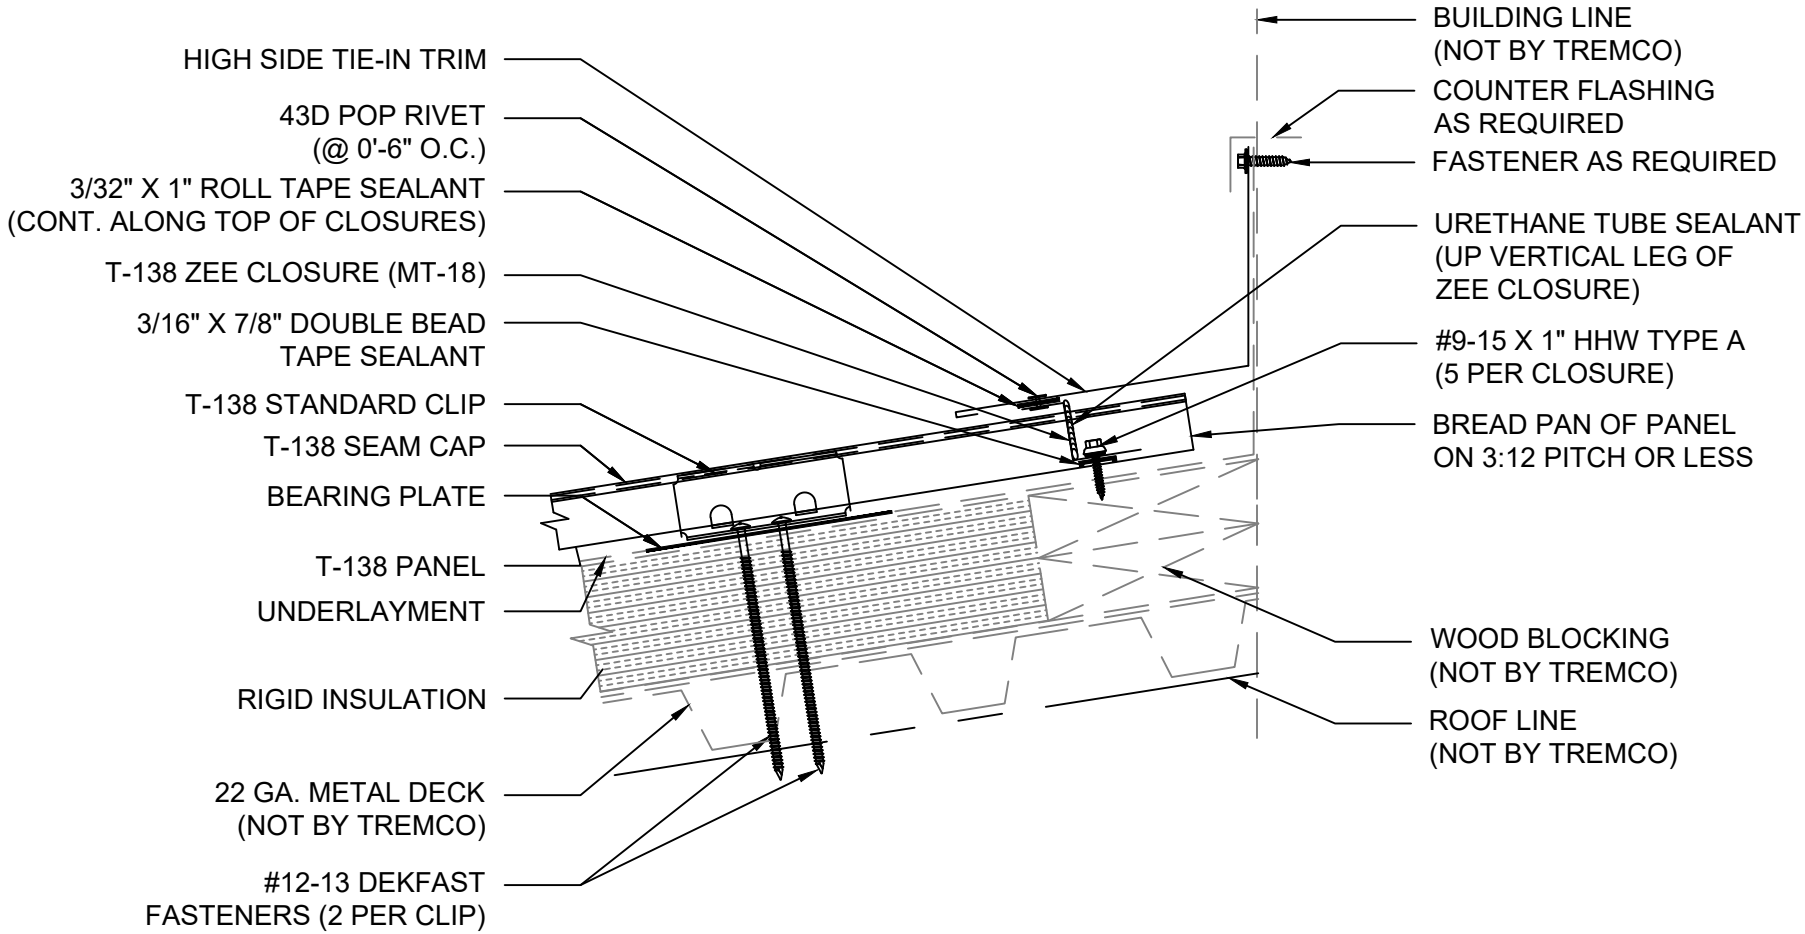

TREMCO
Roofing & Building Maintenance

SHEET TITLE:

TREMLOCK T-138 ISO-METAL DECK FIXED HIGH SIDE TIE-IN

SCALE: NTS

DRAWING No.: DWG NO. T-138-39

2023