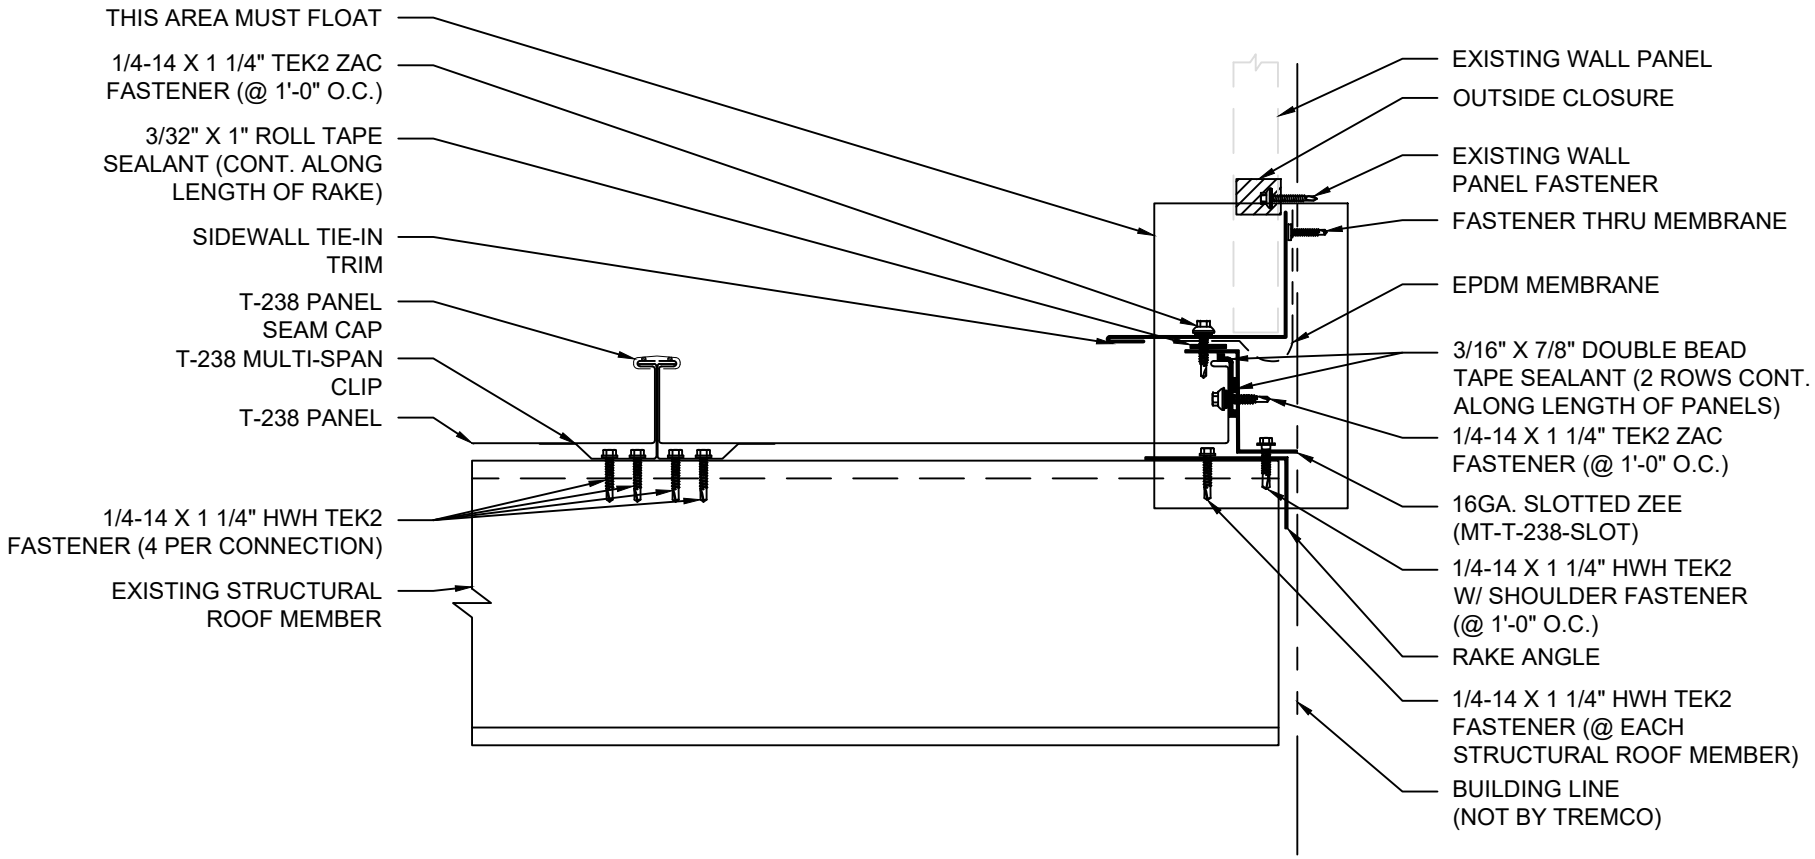

TREMCO
Roofing & Building Maintenance

SHEET TITLE:
TREMLOCK T-238 PURLIN FLOATING RAKE TIE-IN (MULTISPAN CLIPS)

SCALE:
NTS

DRAWING No.:
DWG NO. T-238-13

2023