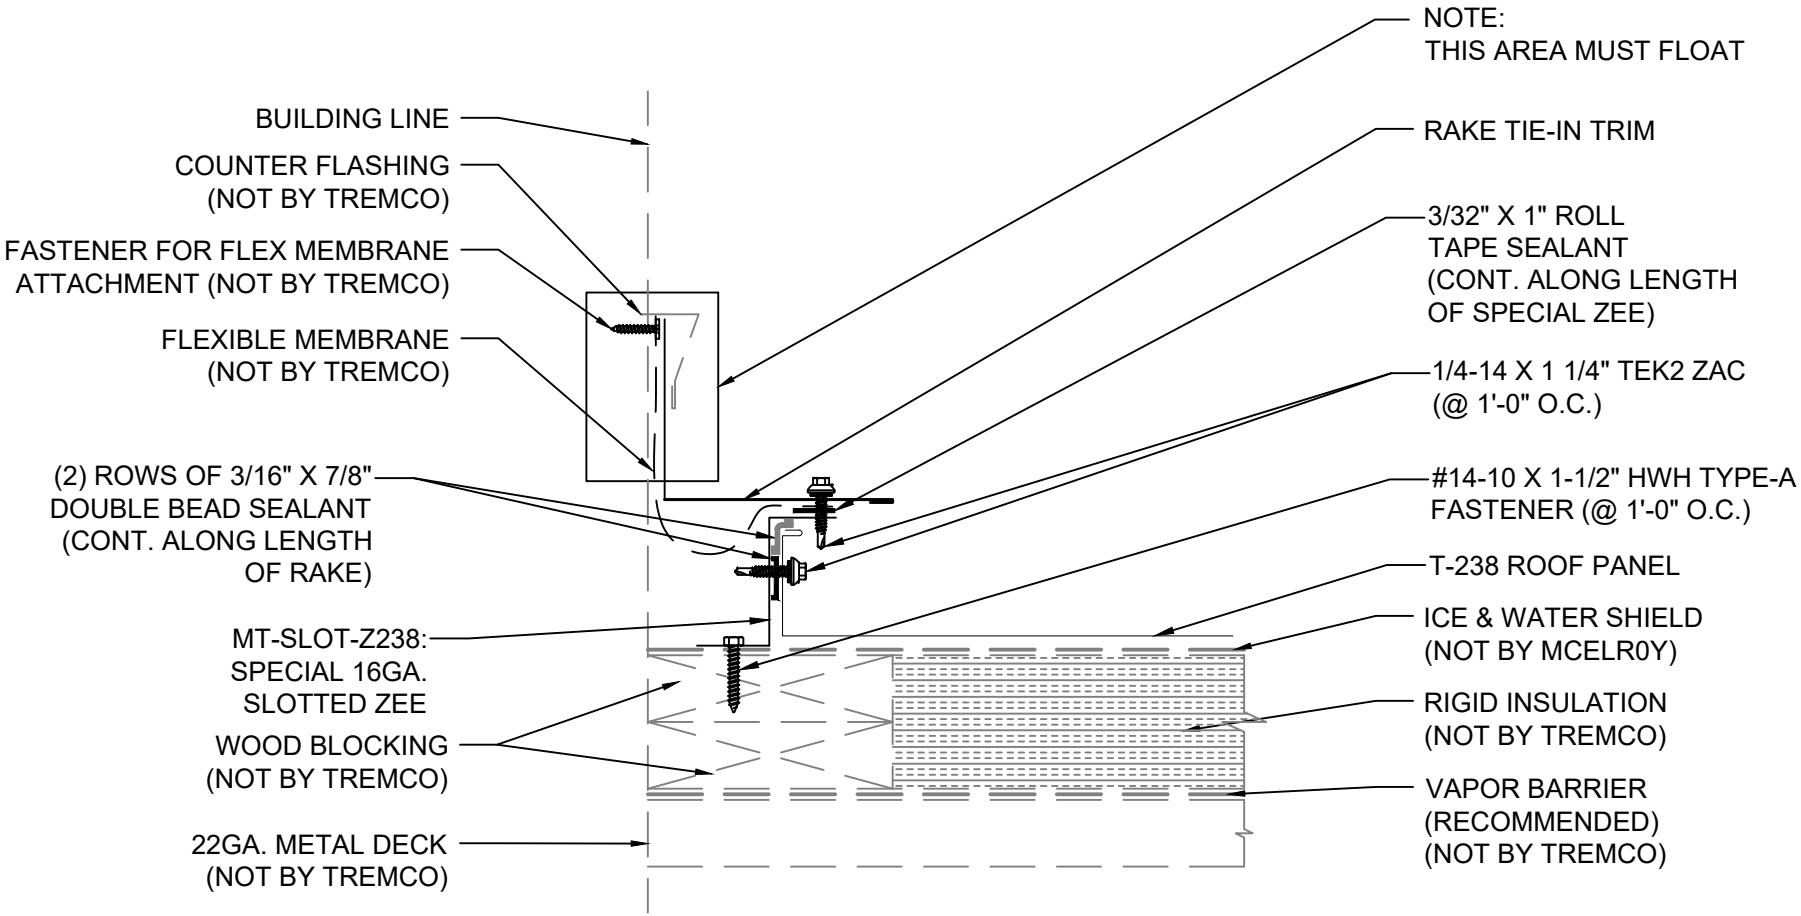

TREMCO
Roofing & Building Maintenance

SHEET TITLE:
TREMLOCK T-238 OVER ISO ON METAL DECK
RAKE TIE-IN DETAIL (FLOATING)

SCALE: NTS

DRAWING No.: DWG NO. T-238-22

2023