INSULATION REMOVED FOR CLARITY OF DETAIL

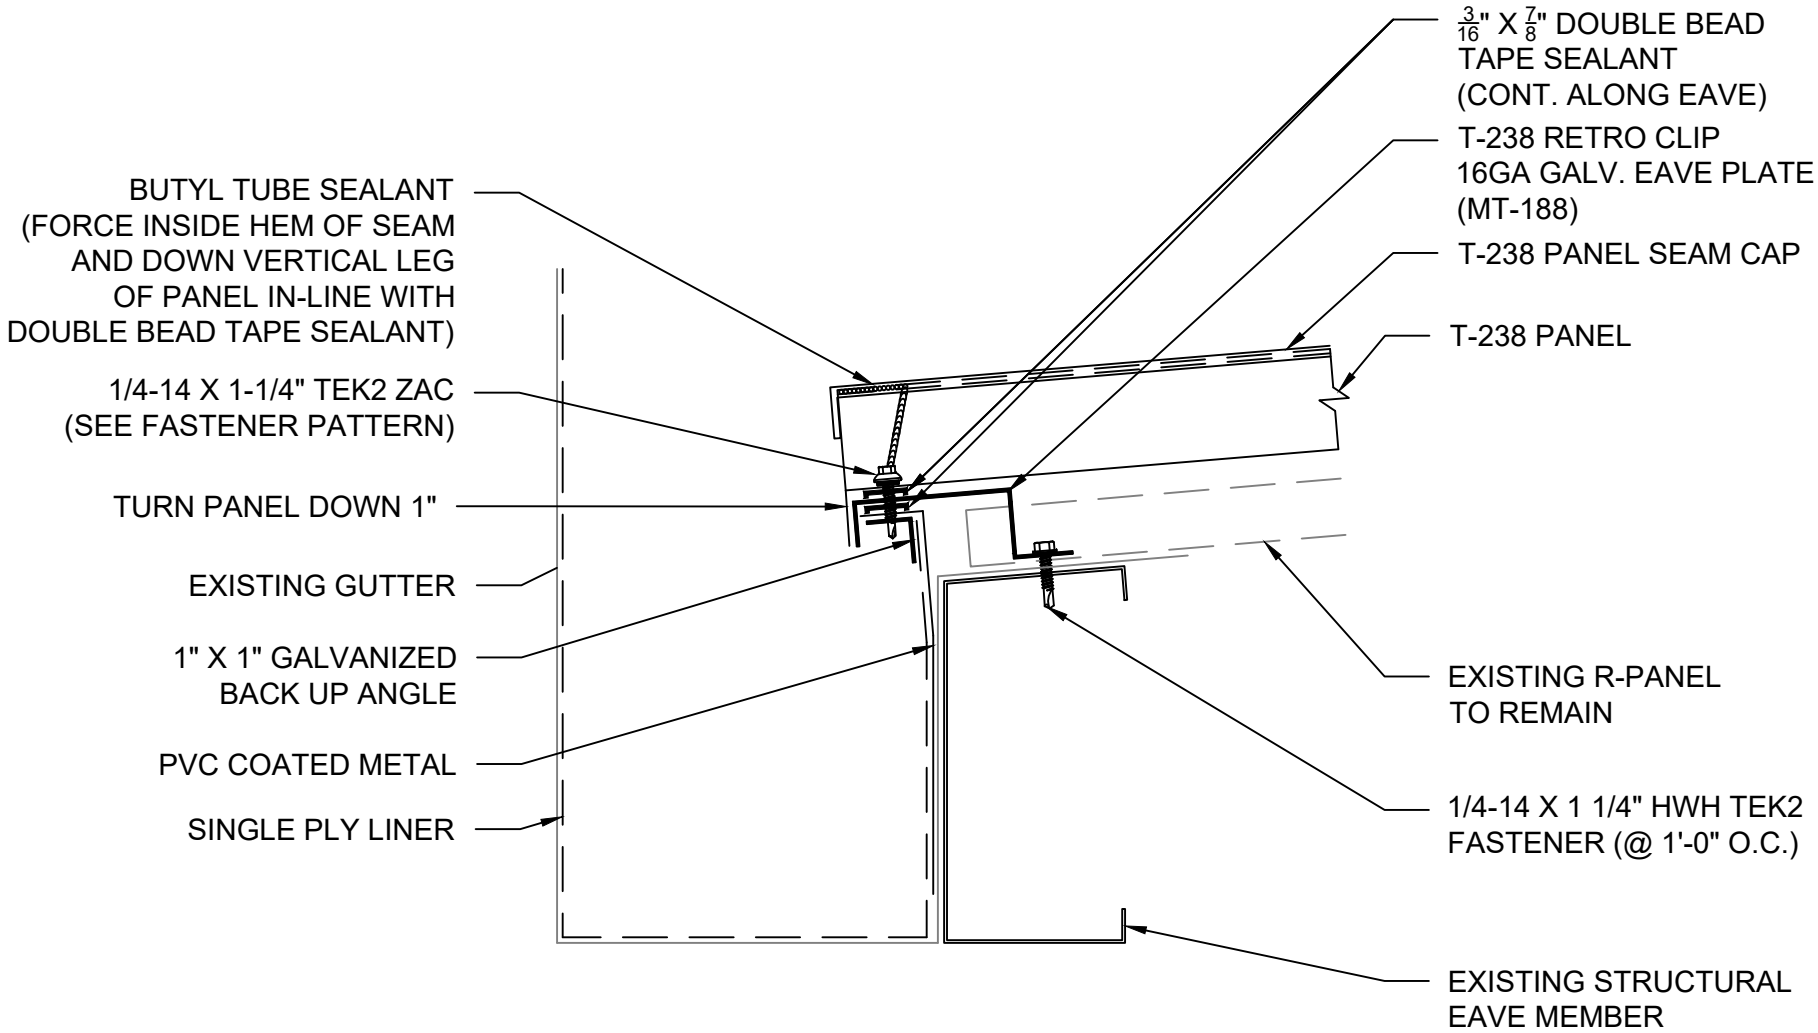

TREMCO
Roofing & Building Maintenance

SHEET TITLE:
TREMLOCK T-238 EXISTING R-PANEL OVER PURLIN SPECIAL GUTTER (RETRO CLIPS)

SCALE: NTS

DRAWING No.: DWG NO. T-238-44

2023