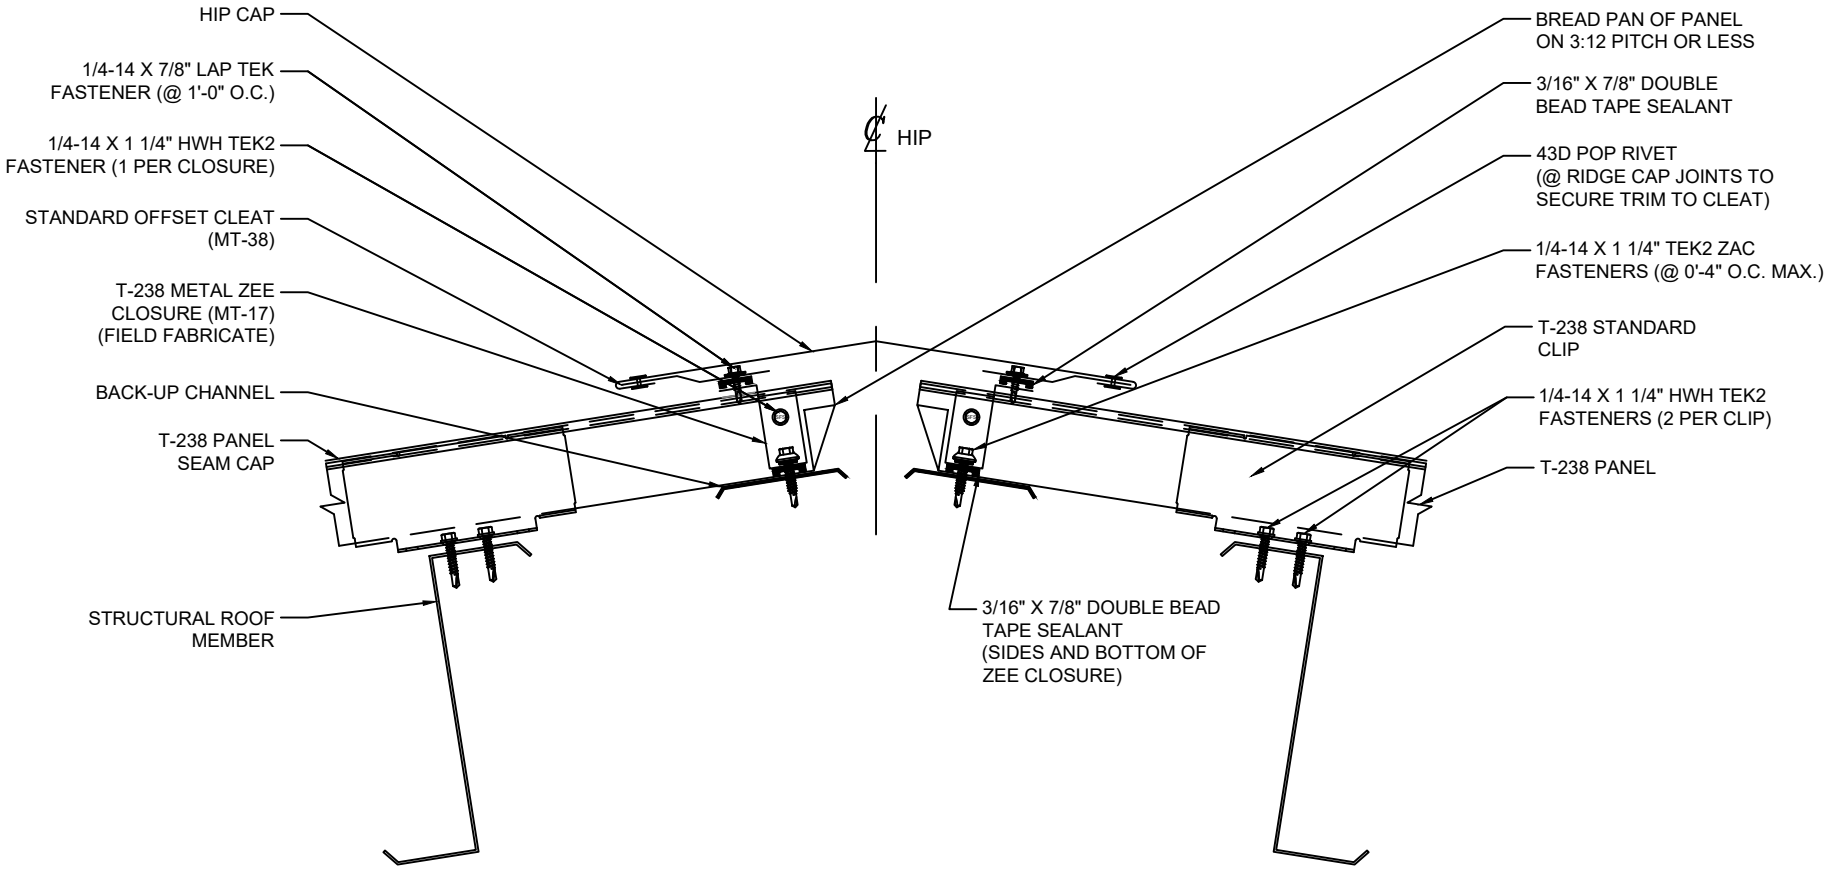

TREMCO
Roofing & Building Maintenance

SHEET TITLE:

TREMLOCK T-238 PURLIN FIXED HIP (STANDARD CLIPS)

SCALE: NTS

DRAWING No.: DWG NO. T-238-77

2023