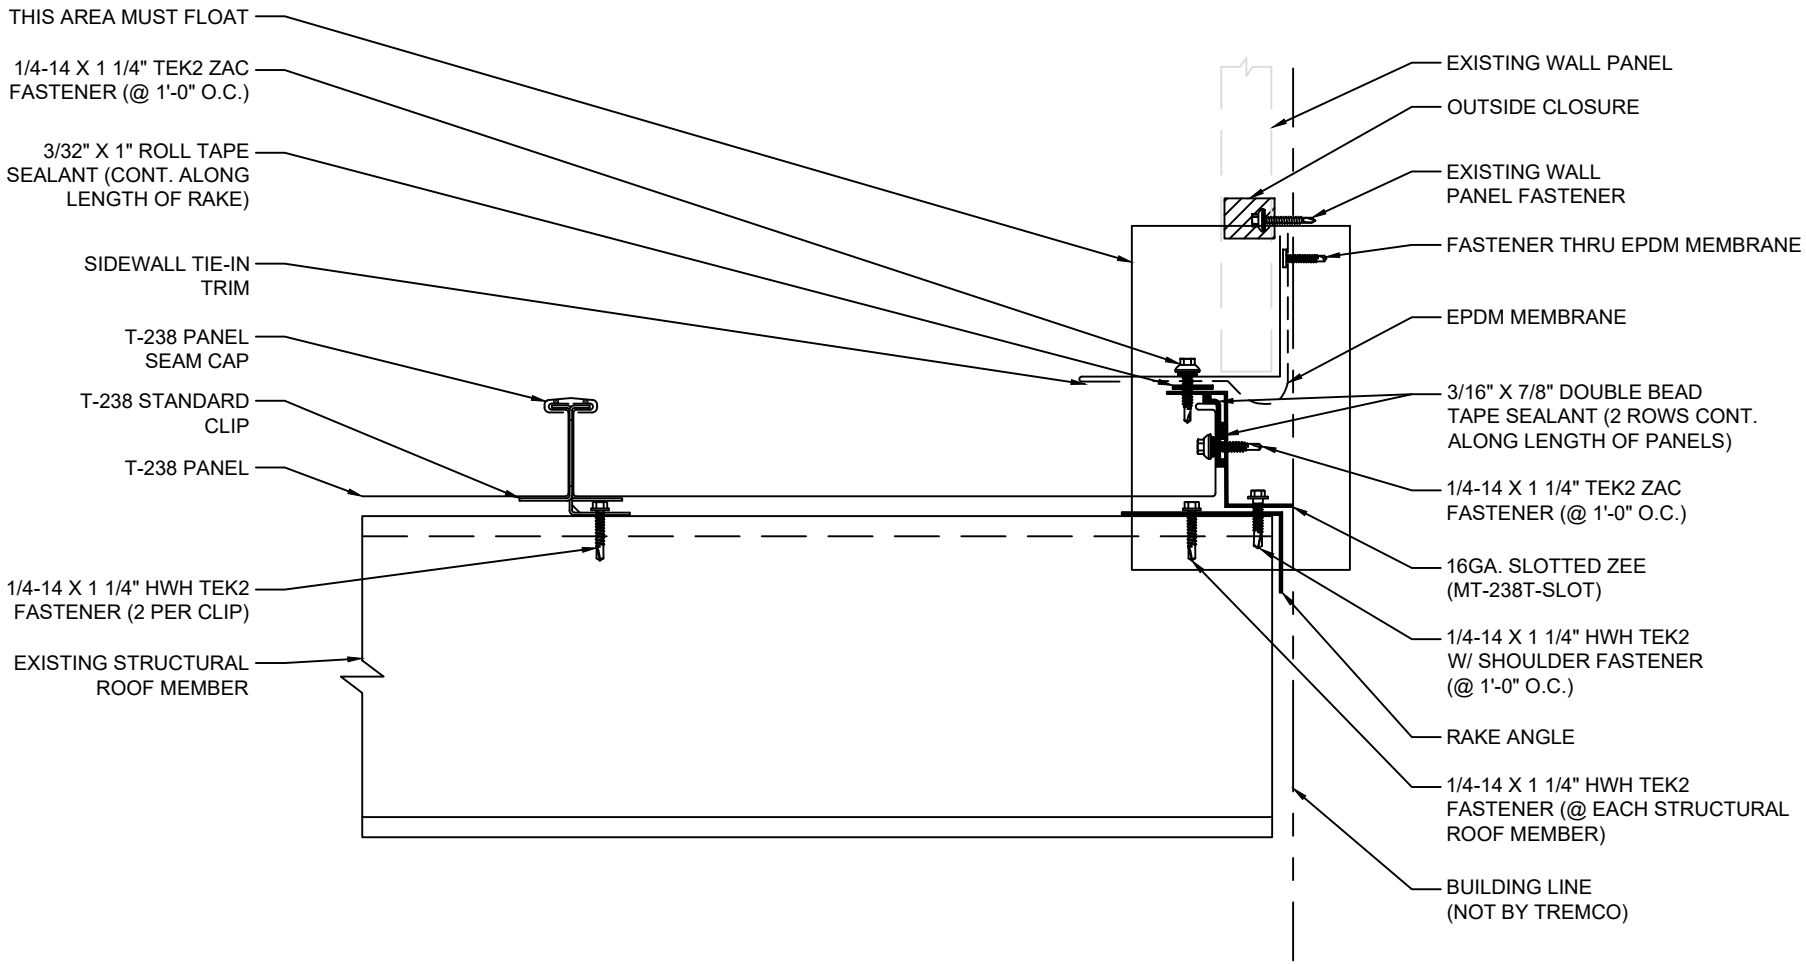

TREMCO
Roofing & Building Maintenance

SHEET TITLE:
TREMLOCK T-238 PURLIN FLOATING RAKE TIE-IN (STANDARD CLIPS)

SCALE: NTS

DRAWING No.: DWG NO. T-238-84

2023