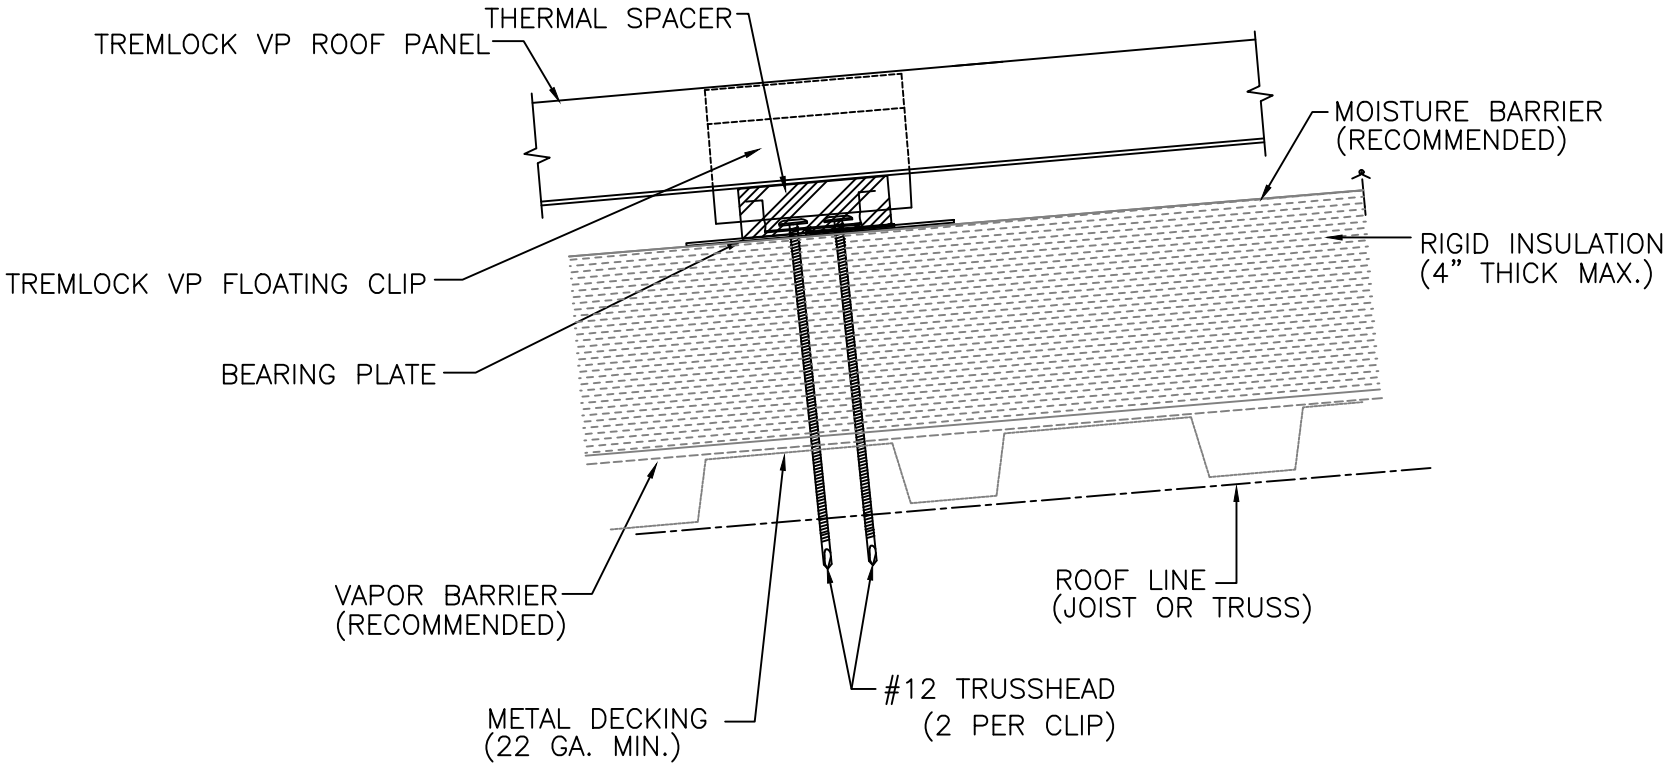

INTERMEDIATE FLOATING CLIP ATTACHMENT TO METAL DECK HIGH OR LOW SYSTEM

TREMCO Roofing & Building Maintenance	SHEET TITLE: TREMLOCK VP FLOATING CLIP ATTACHMENT TO METAL DECK HIGH OR LOW SYSTEM	SCALE: NTS DRAWING No.: DWG NO. VP-09

2023