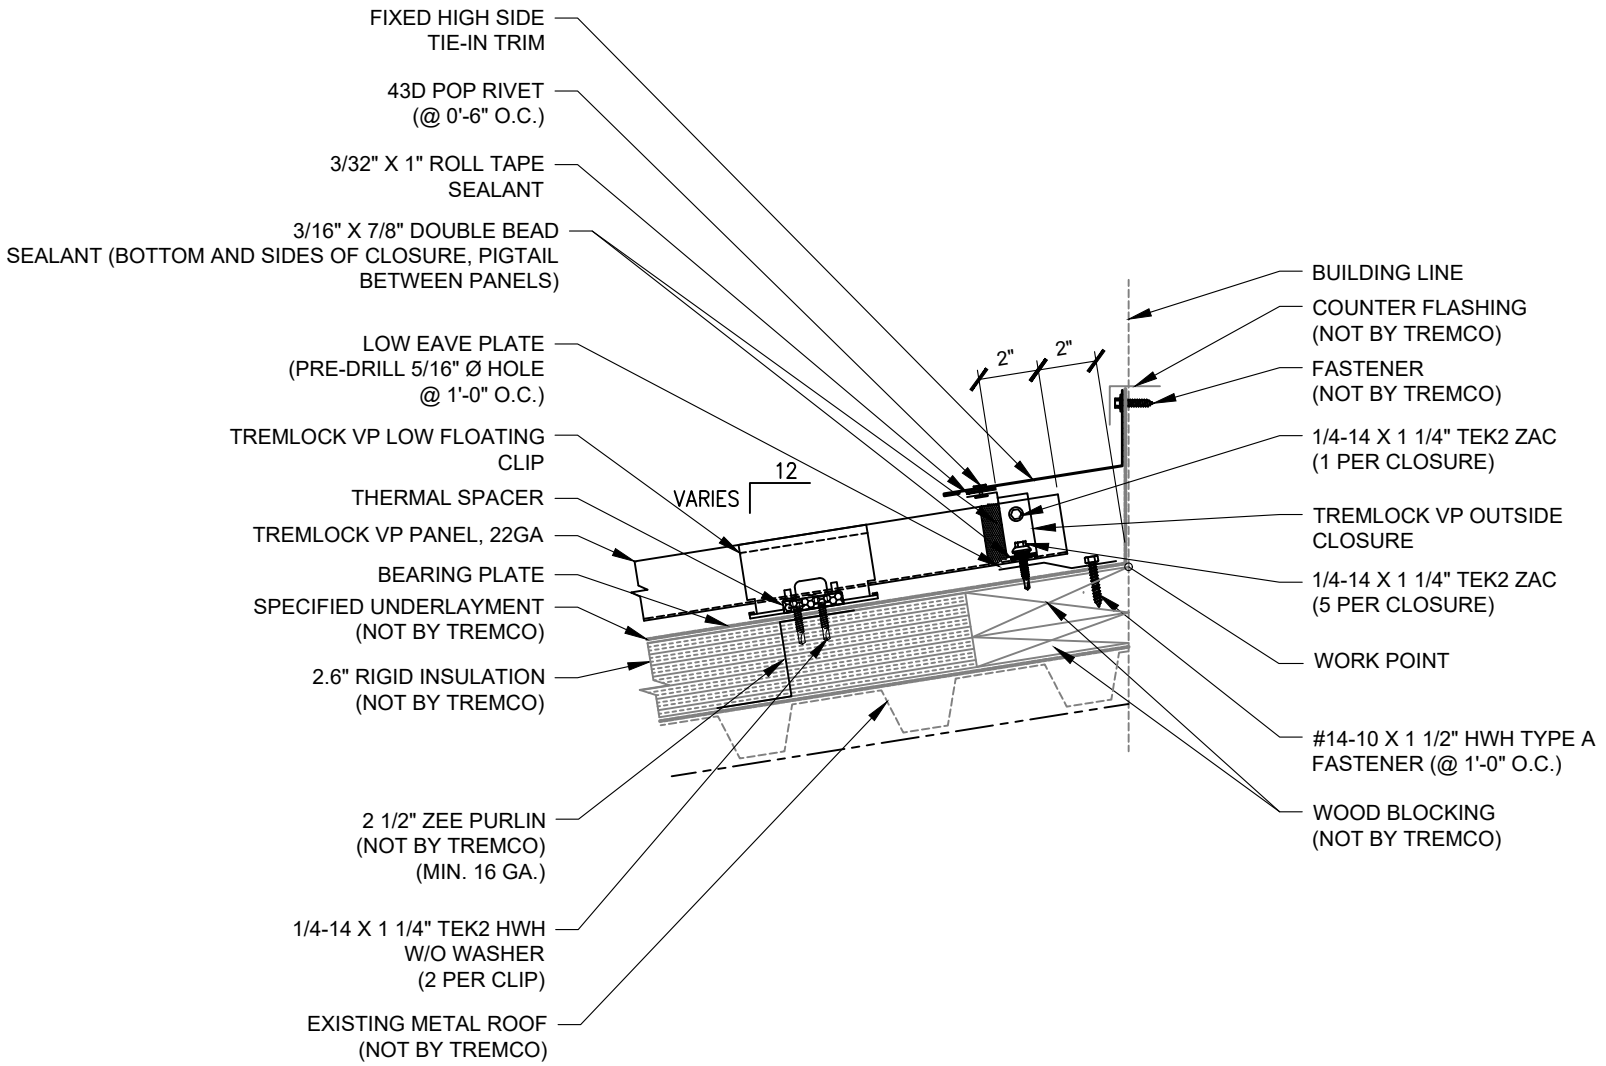

TREMCO
Roofing & Building Maintenance

SHEET TITLE:

TREMLOCK VP HIGH SIDE TIE-IN

SCALE: NTS

DRAWING No.: DWG NO. VP-21

2023