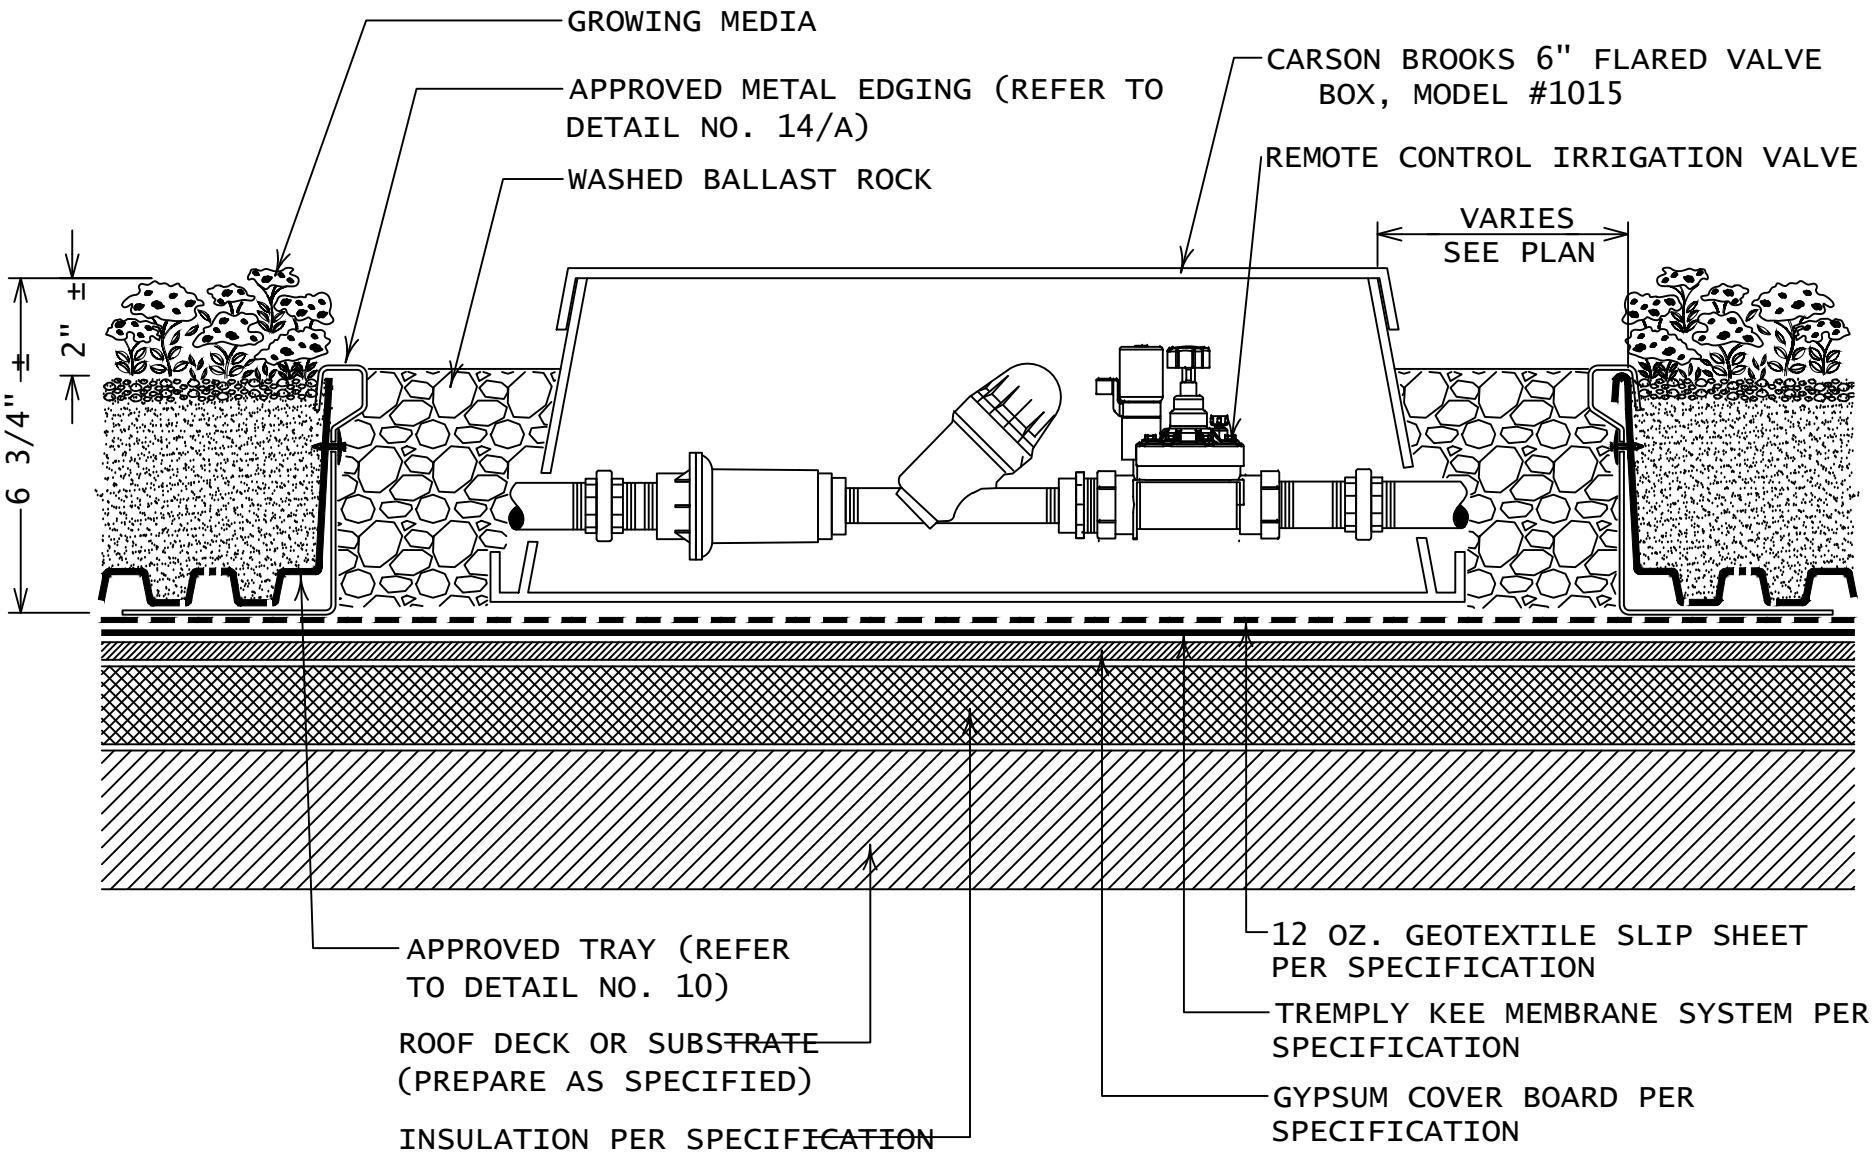

TREMCO Roofing & Building Maintenance	SHEET TITLE: GREEN VEGETATED ROOF SYSTEM IRRIGATION VALVE BOX	SCALE: NTS DRAWING No.: DWG NO. 44

2023