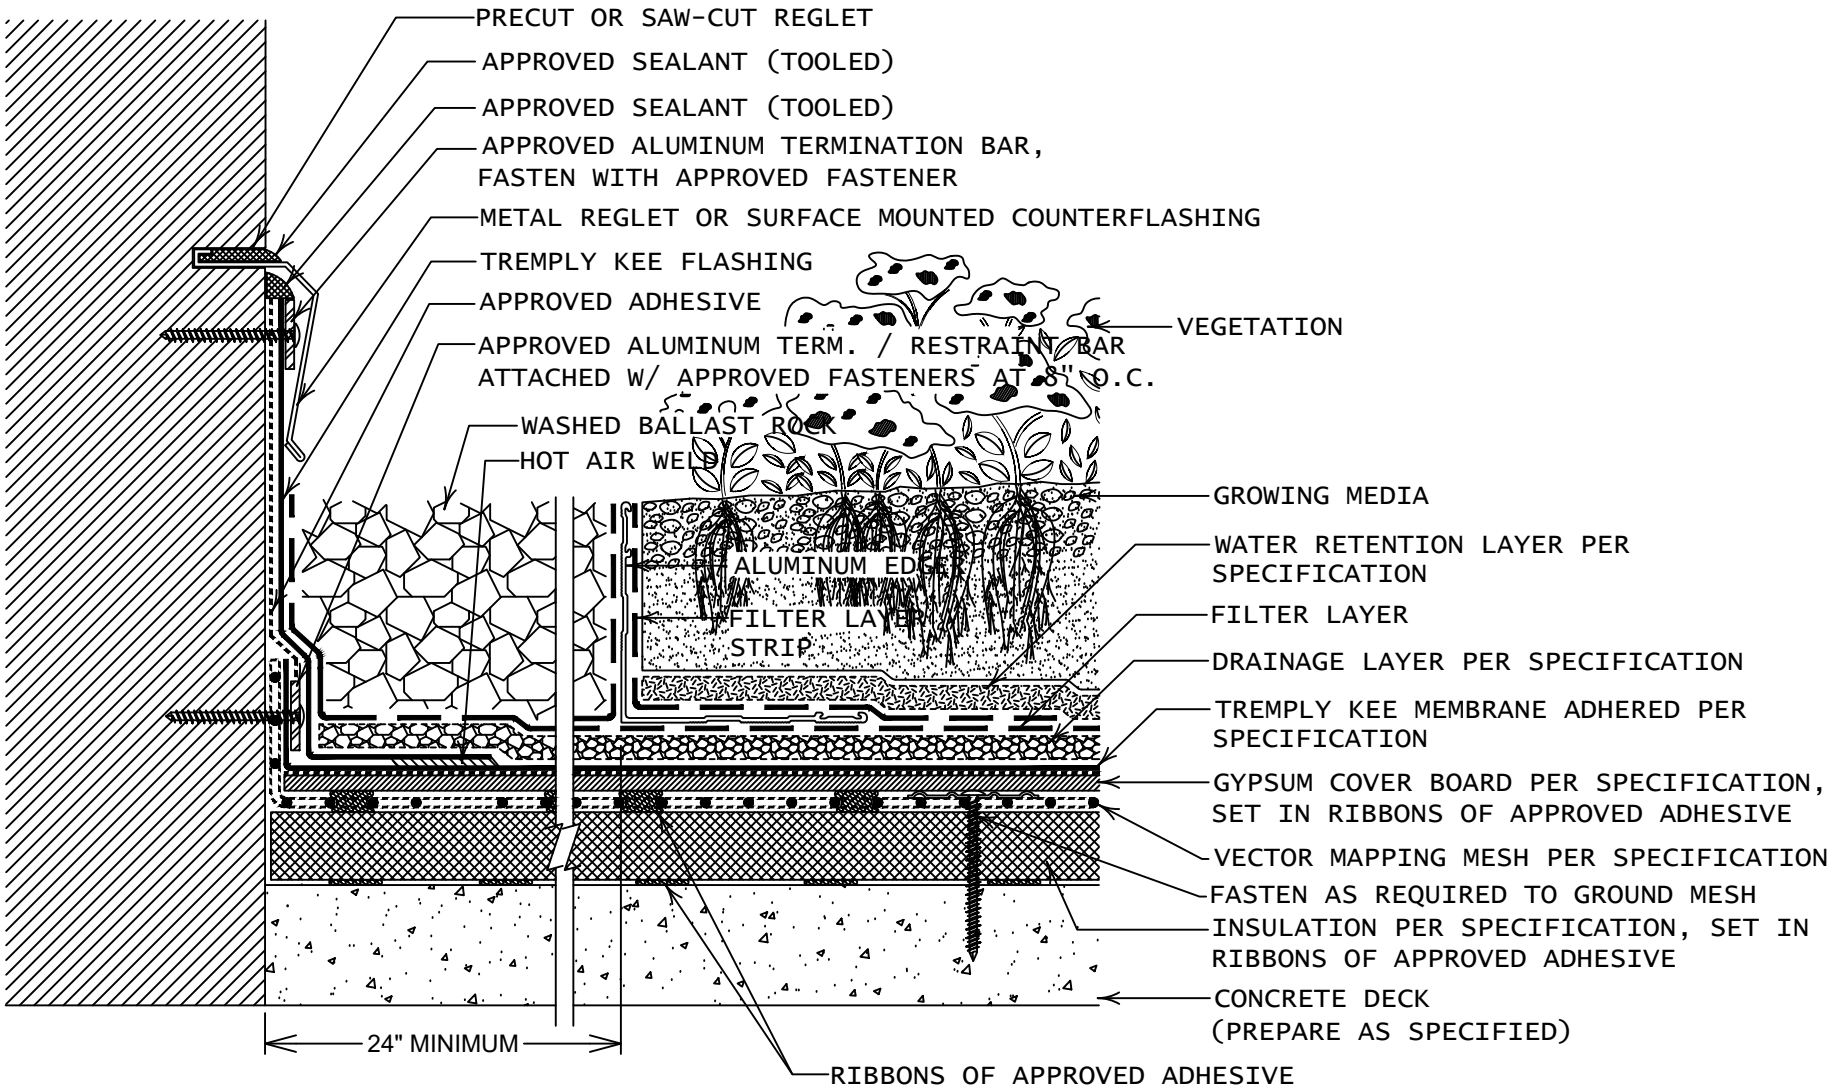

TREMCO
Roofing & Building Maintenance

SHEET TITLE:
GREEN VEGETATED ROOF SYSTEM WALL TERMINATION WITH VECTOR MAPPING MESH

SCALE:
NTS

DRAWING No.:
DWG NO. 39

2023