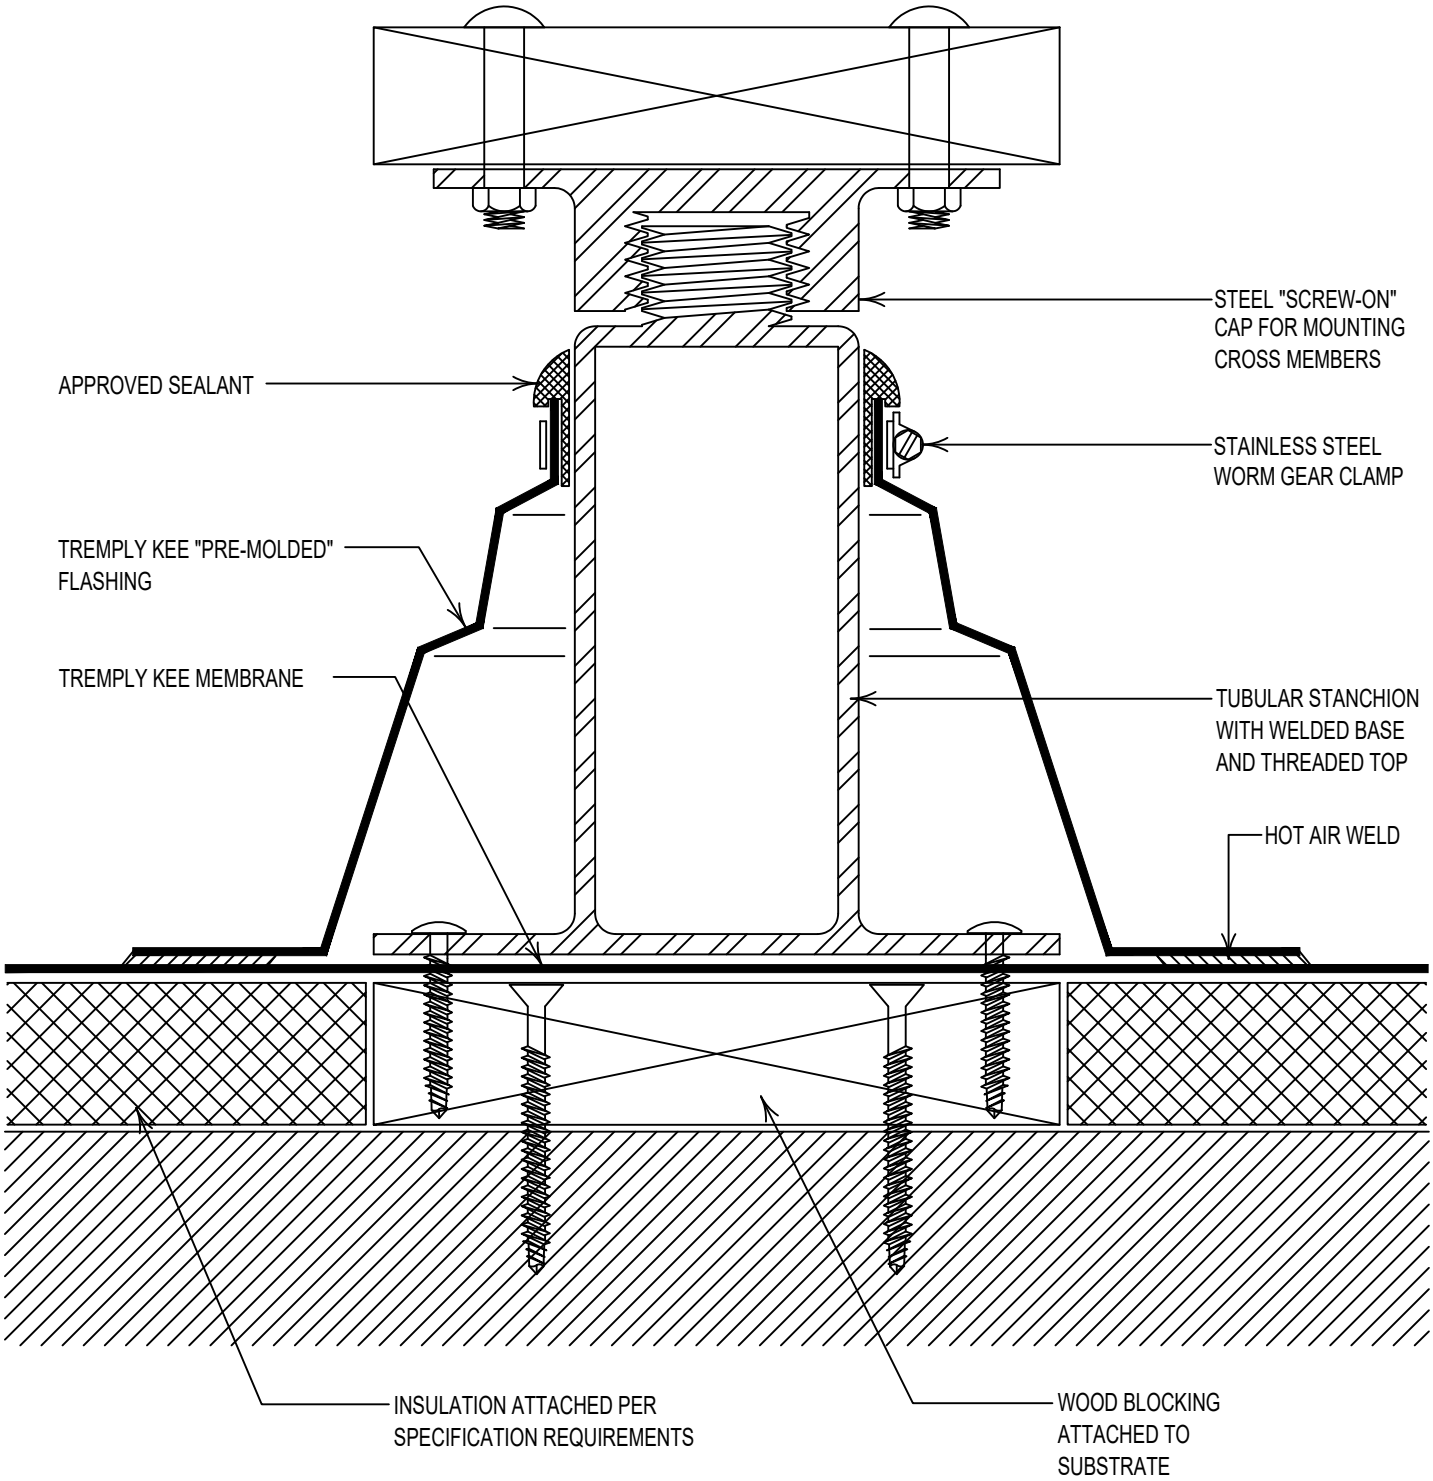

TREMCO Roofing & Building Maintenance	SHEET TITLE: ROOF TOP STANCHION	SCALE: NTS DRAWING No.: DWG NO. 90

2023