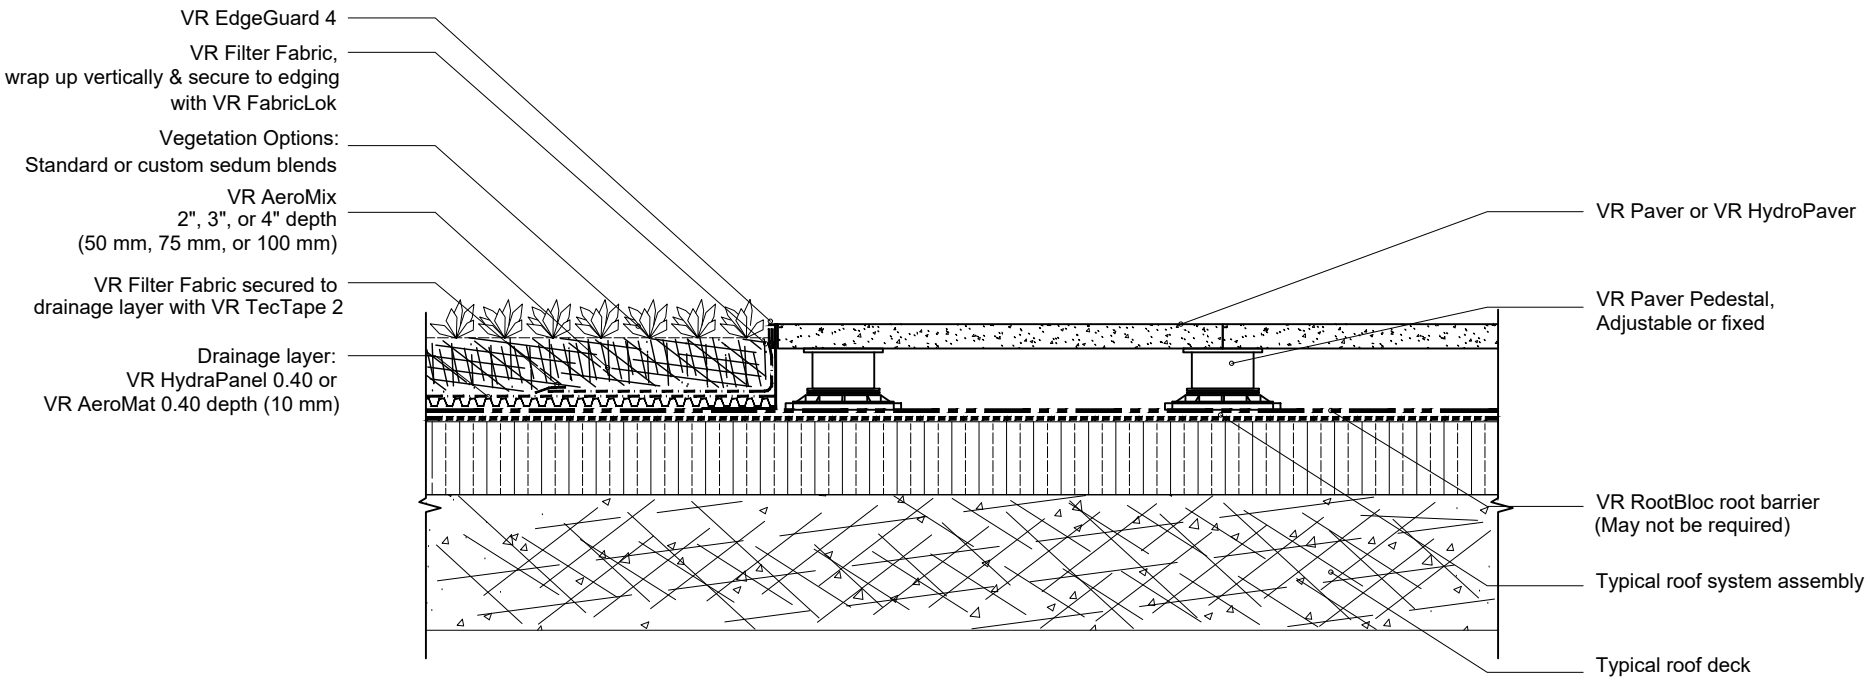

TREMCO
Roofing & Building Maintenance

SHEET TITLE:

VR LITE CONVENTIONAL, ASSEMBLY WITH VEGETATION FREE ZONE

SCALE: NTS

DRAWING No.: DWG NO. LC-09

2023