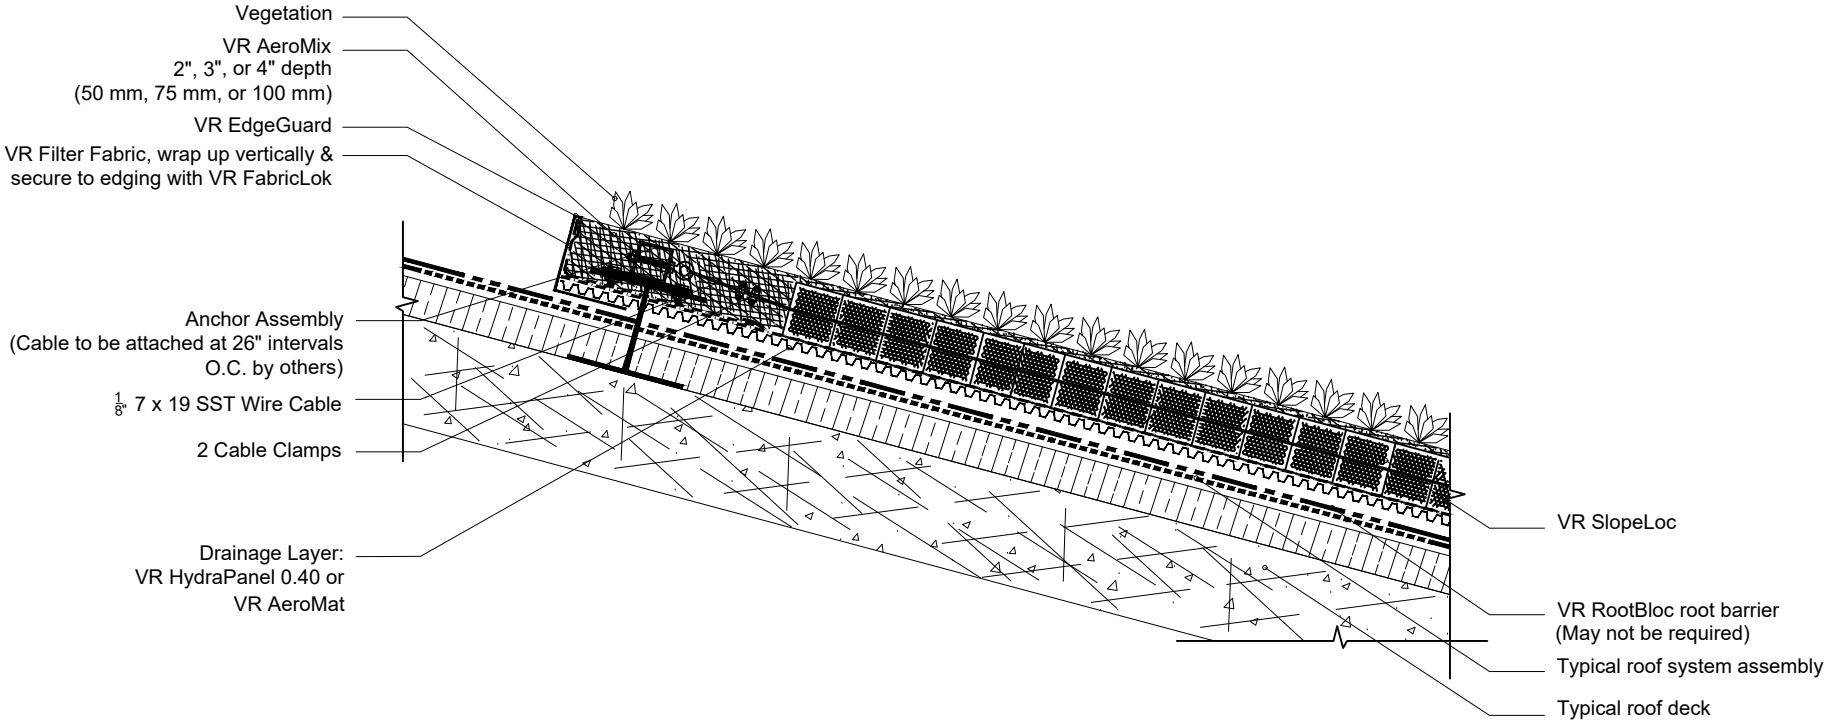

TREMCO
Roofing & Building Maintenance

SHEET TITLE:

VR LITE CONVENTIONAL, ASSEMBLY
IN SLOPED APPLICATION

SCALE:
NTS

DRAWING No.:
DWG NO. LC-10

2023