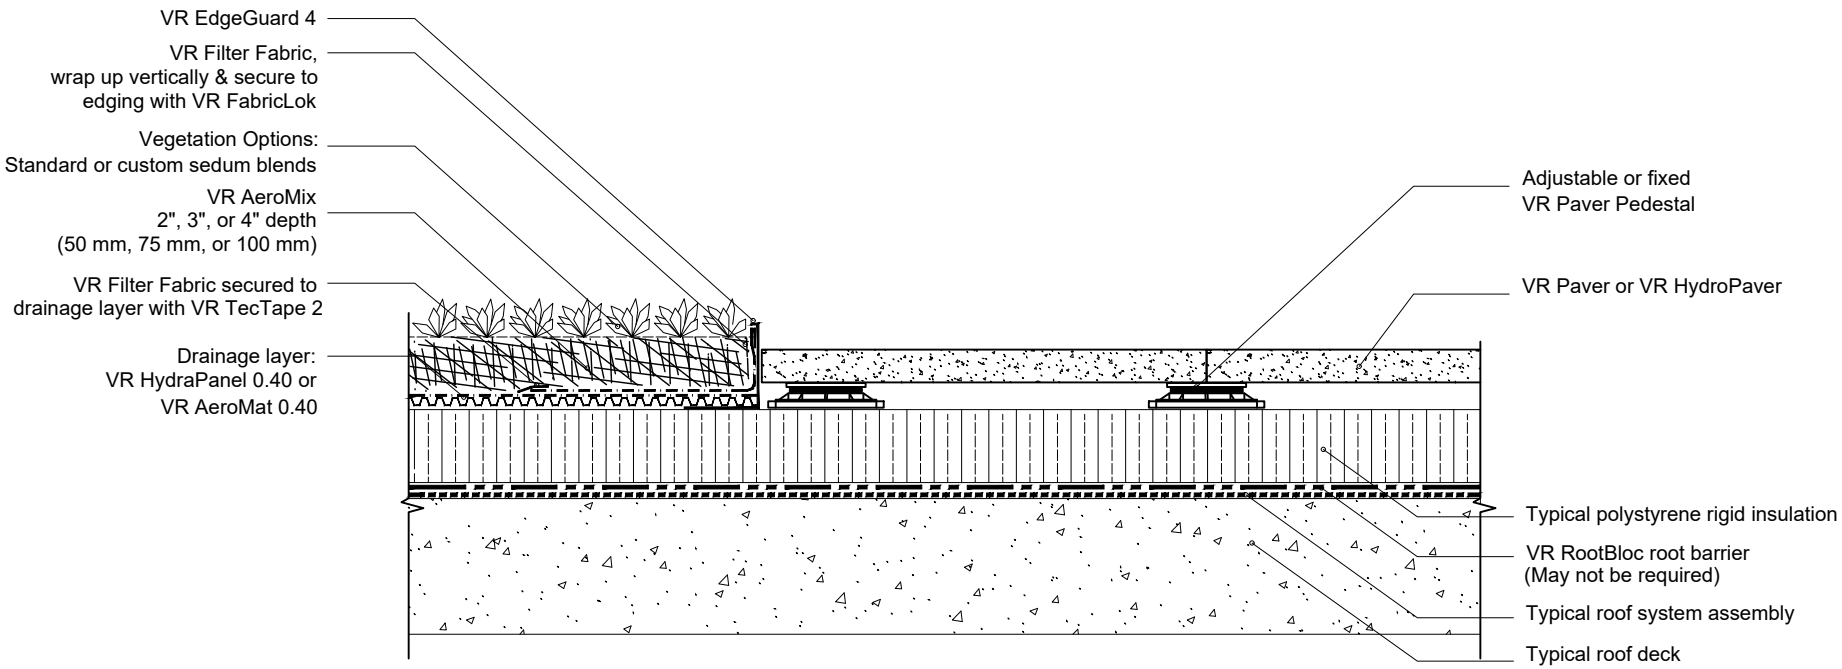

TREMCO
Roofing & Building Maintenance

SHEET TITLE:

VR LITE INVERTED, ASSEMBLY
VEGETATION FREE ZONE

SCALE: NTS

DRAWING No.: DWG NO. LI-09

2023