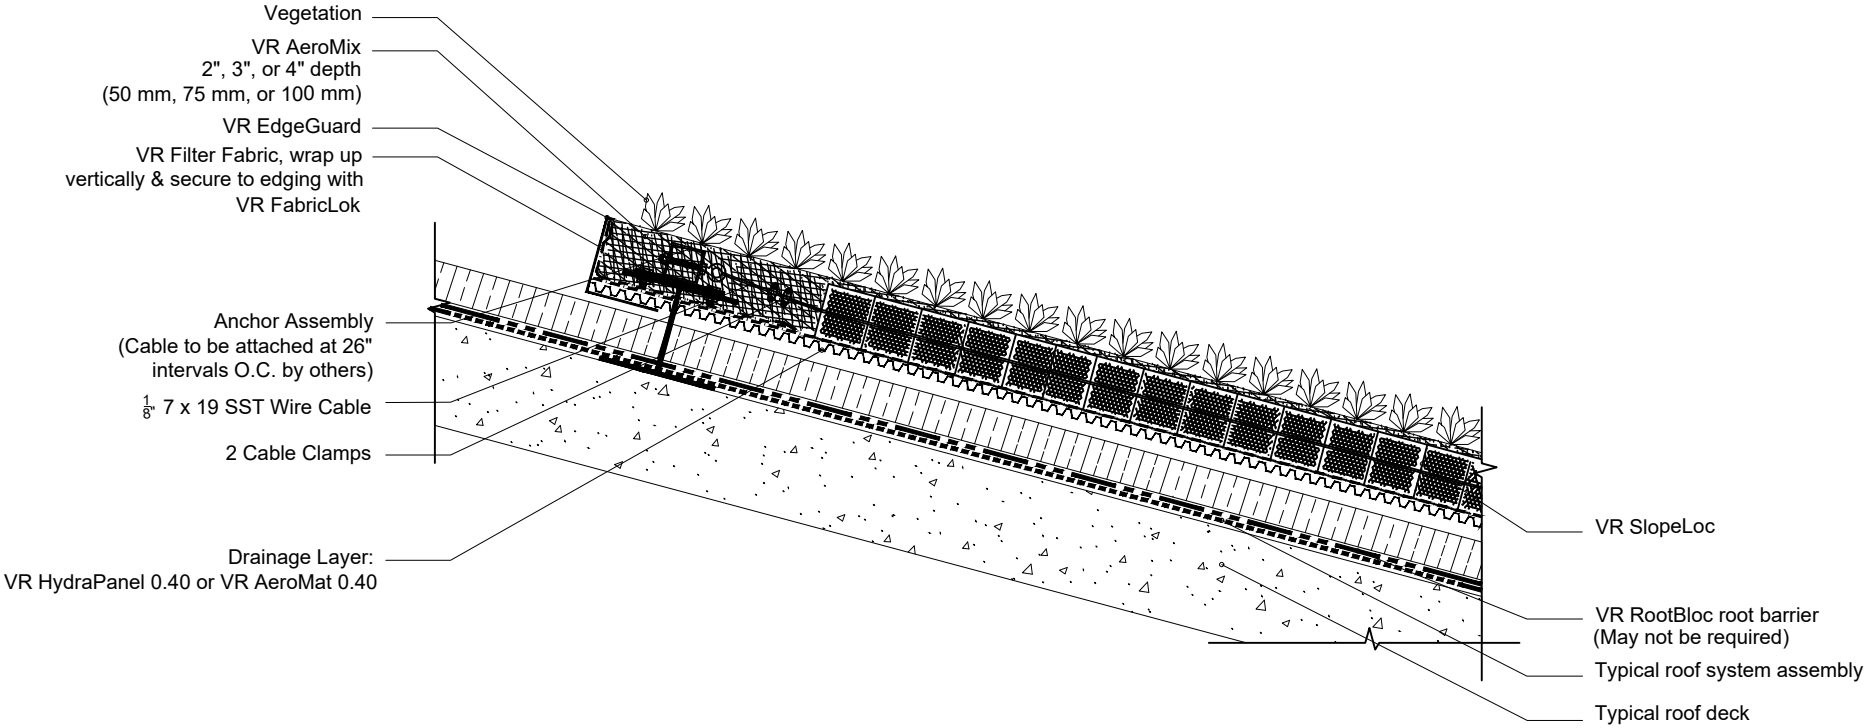

TREMCO
Roofing & Building Maintenance

SHEET TITLE:
VR LITE INVERTED, EDGE LEVELING STRIP
FOR SLOPE APPLICATIONS

SCALE:
NTS

DRAWING No.:
DWG NO. LI-11

2023