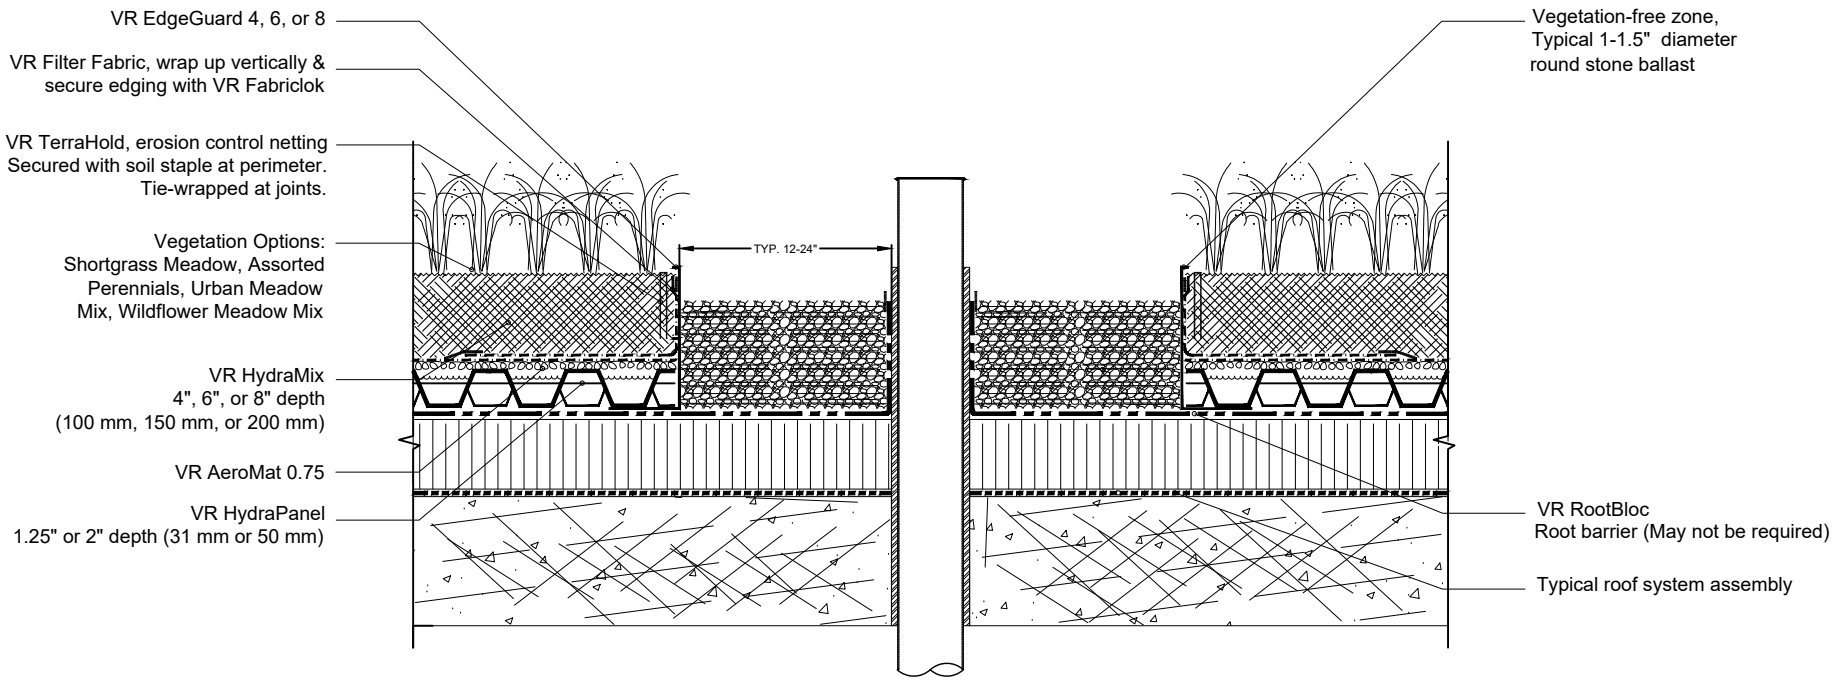

TREMCO
Roofing & Building Maintenance

SHEET TITLE:
VR MAX CONVENTIONAL, ASSEMBLY WITH ROOF PENETRATION

SCALE:
NTS

DRAWING No.:
DWG NO. MC-10

2023