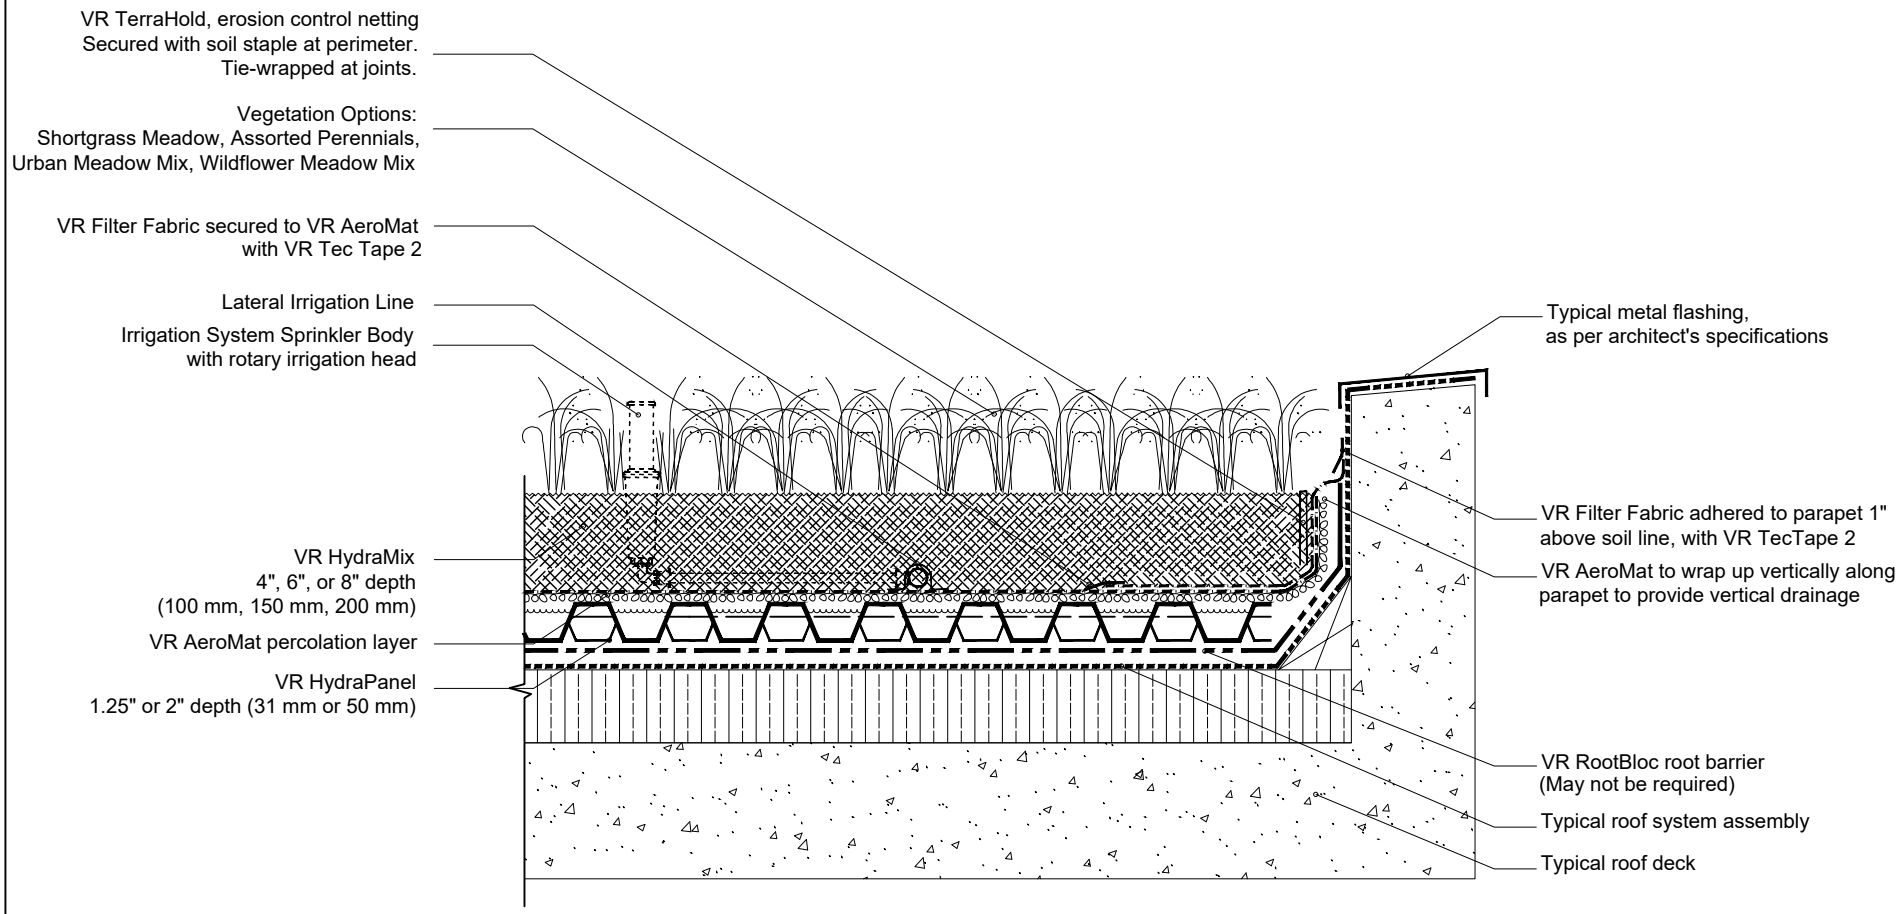

TREMCO
Roofing & Building Maintenance

SHEET TITLE:
VR MAX CONVENTIONAL, ASSEMBLY WITH IRRIGATION SYSTEM

SCALE:
NTS

DRAWING No.:
DWG NO. MC-13

2023