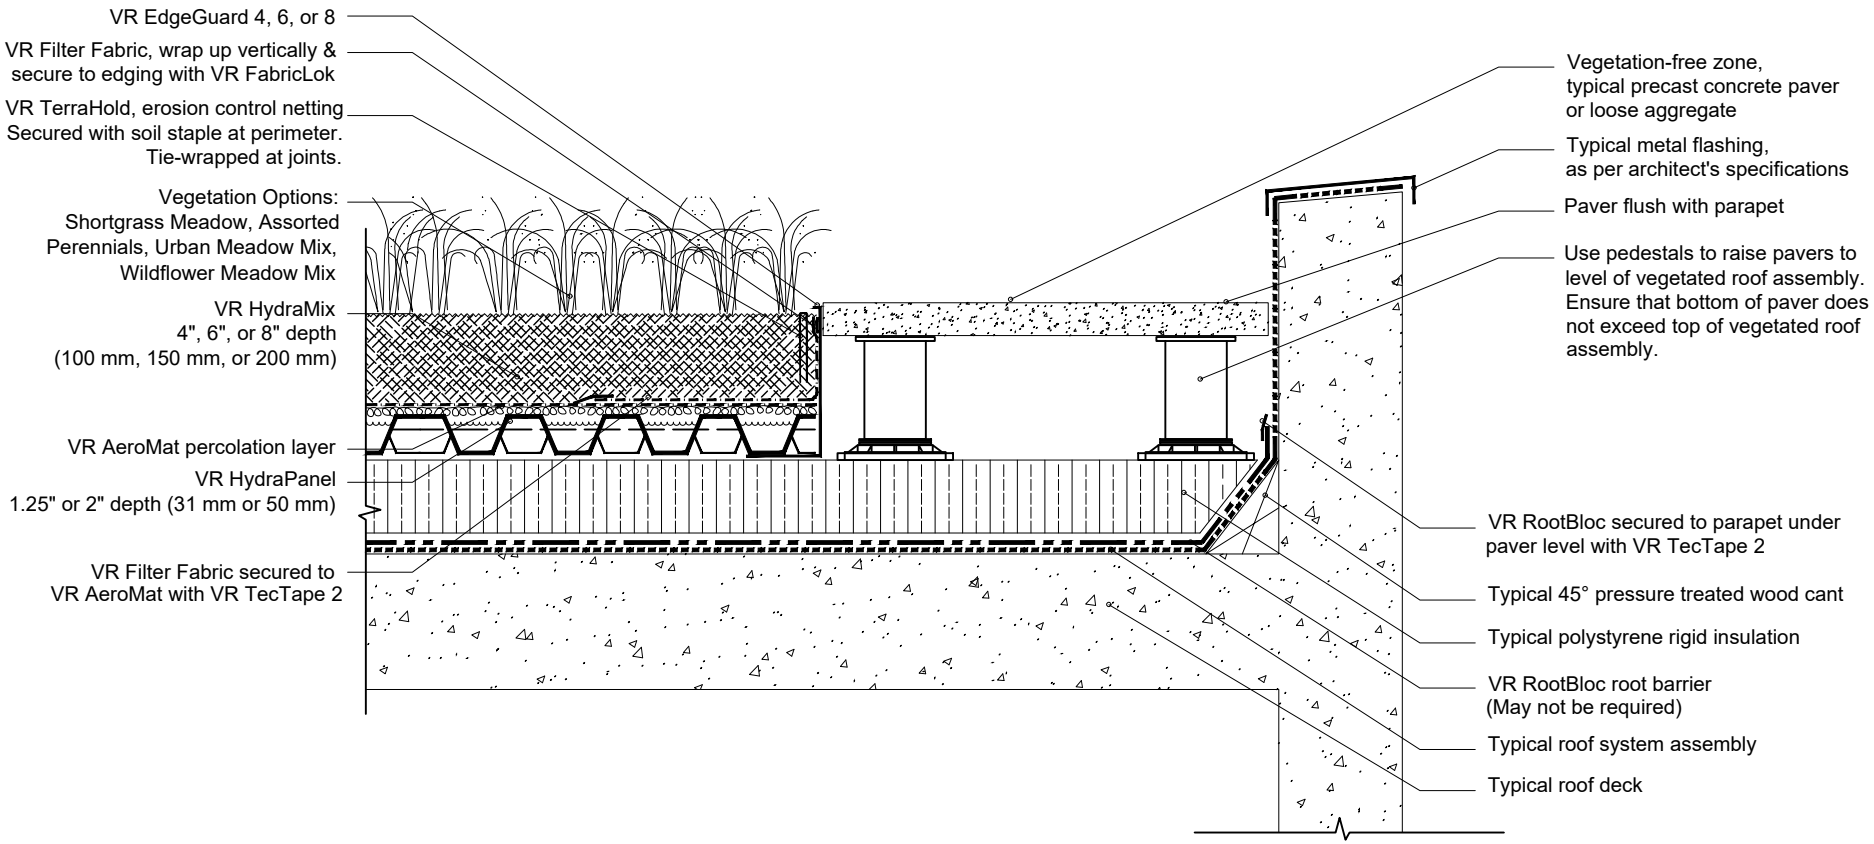

TREMCO
Roofing & Building Maintenance

SHEET TITLE:

VR MAX INVERTED, ASSEMBLY WITH PARAPET & VEGETATION FREE ZONE

SCALE: NTS

DRAWING No.: DWG NO. MI-06

2023