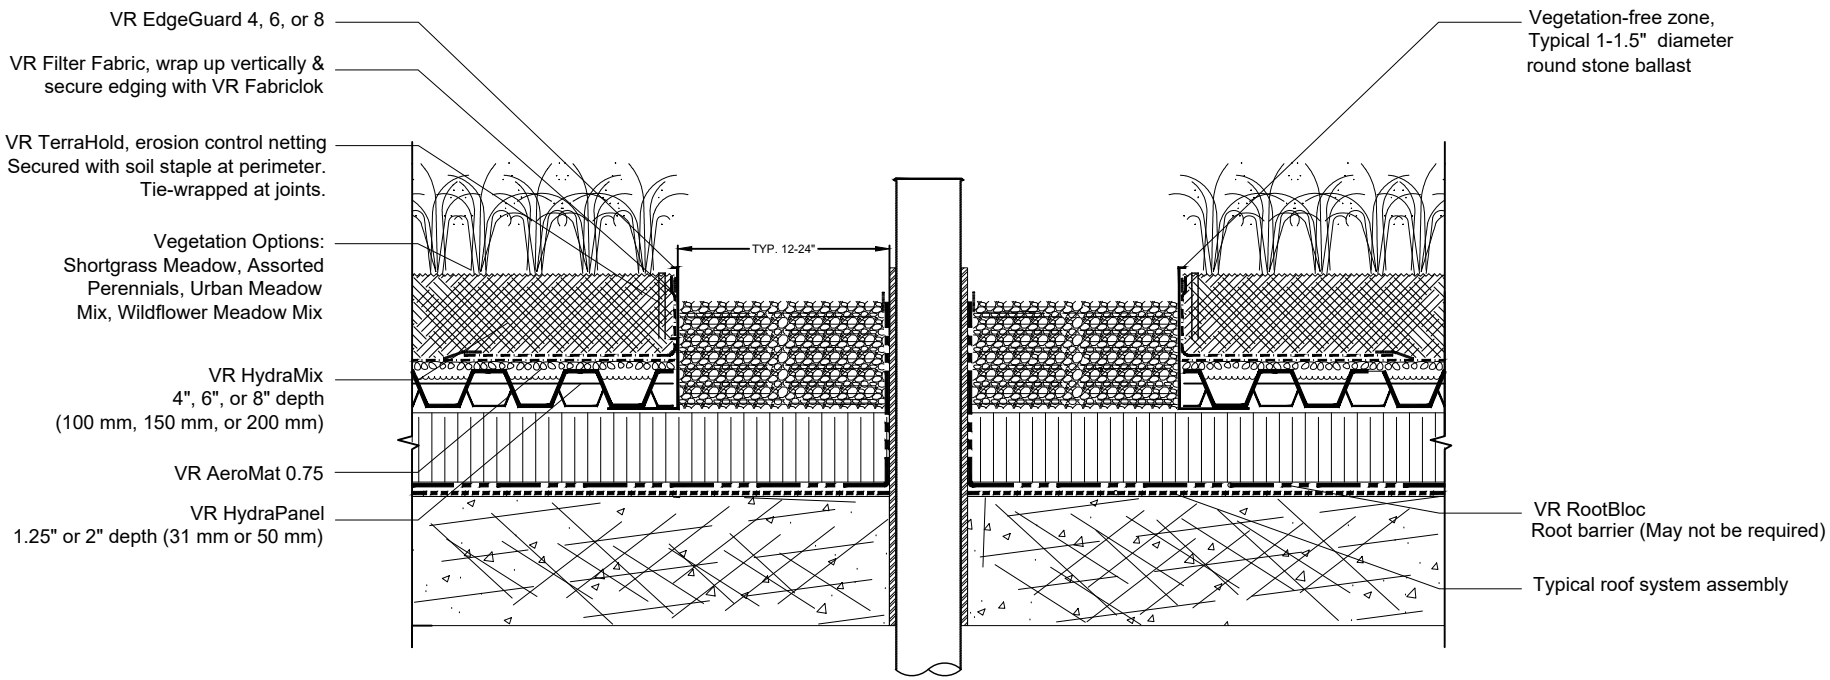

TREMCO
Roofing & Building Maintenance

SHEET TITLE:

VR MAX INVERTED, ASSEMBLY WITH ROOF PENETRATION

SCALE: NTS

DRAWING No.: DWG NO. MI-07

2023