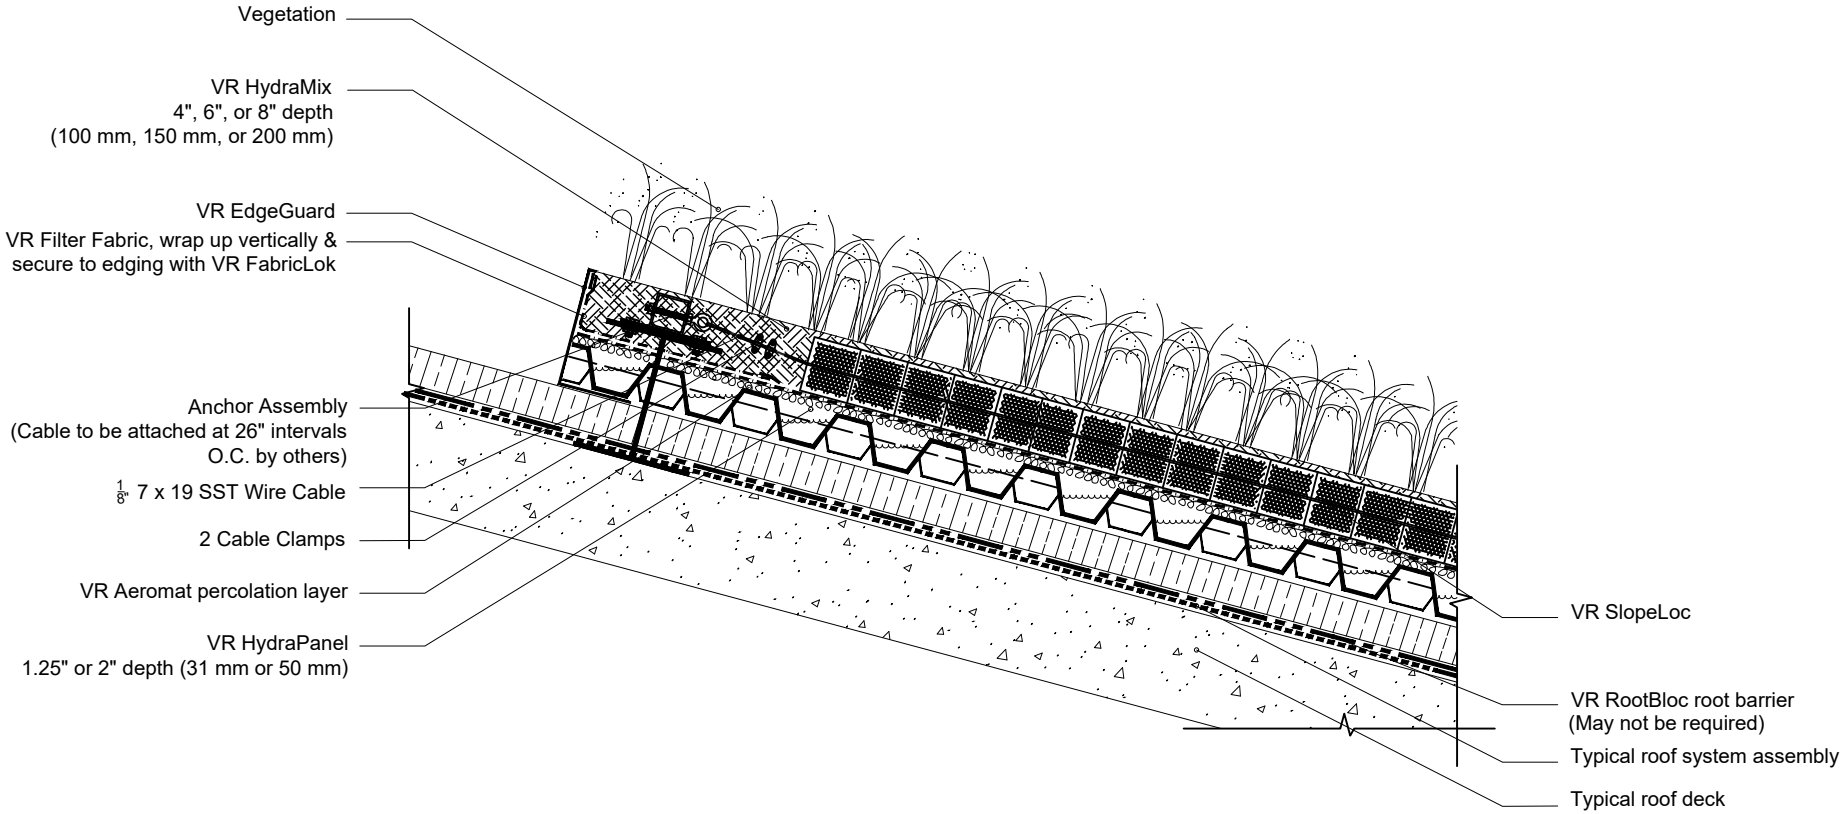

TREMCO
Roofing & Building Maintenance

SHEET TITLE:

VR MAX INVERTED, ASSEMBLY IN SLOPED APPLICATION

SCALE:
NTS

DRAWING No.:
DWG NO. MI-11

2023