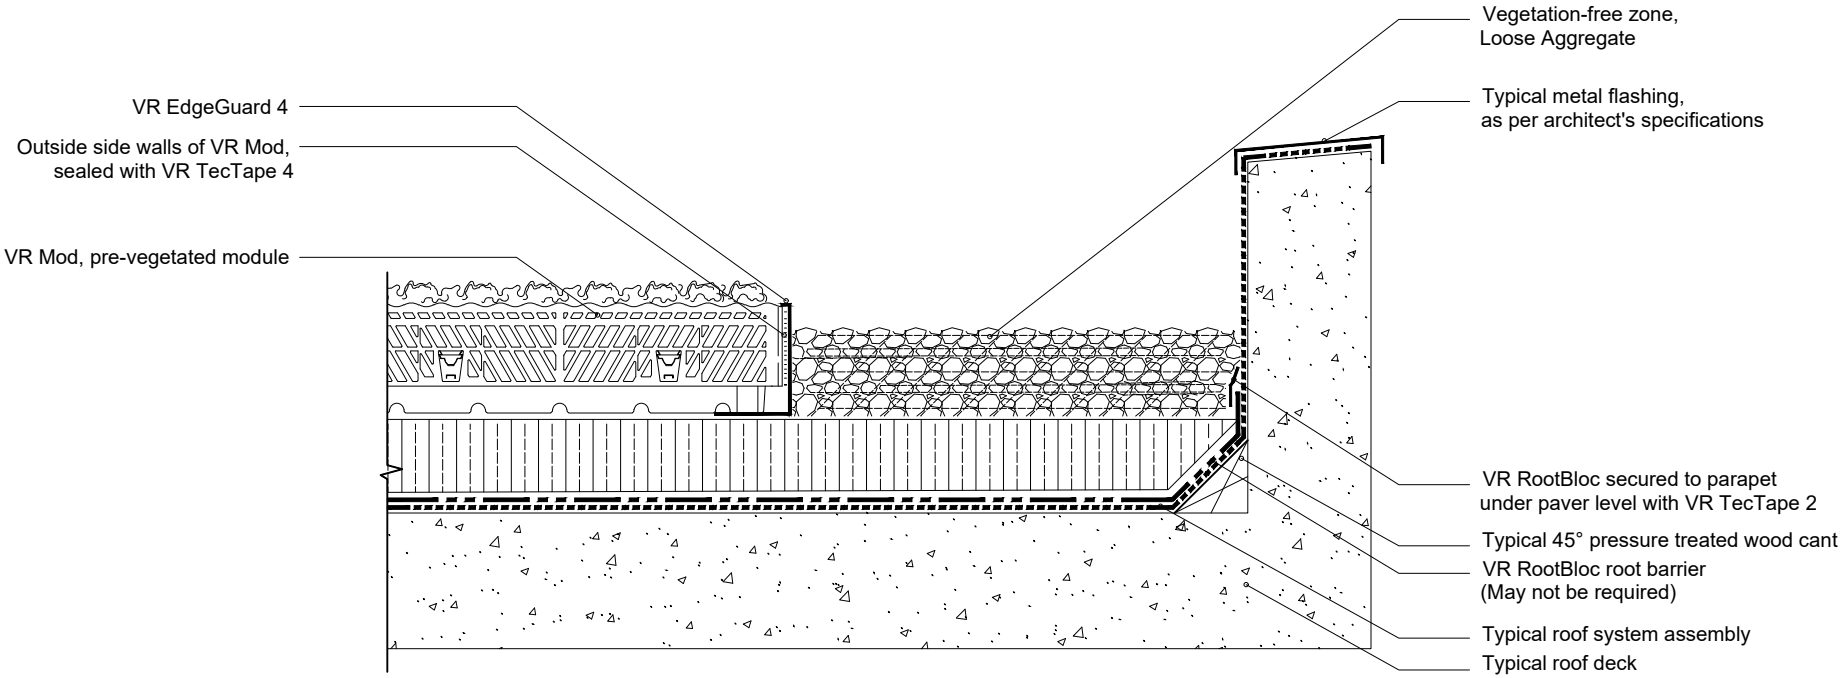

TREMCO
Roofing & Building Maintenance

SHEET TITLE:

VR MOD 1 INVERTED, ASSEMBLY WITH PARAPET
& VEGETATION FREE ZONE

SCALE:
NTS

DRAWING No.:
DWG NO. M1I-04

2023