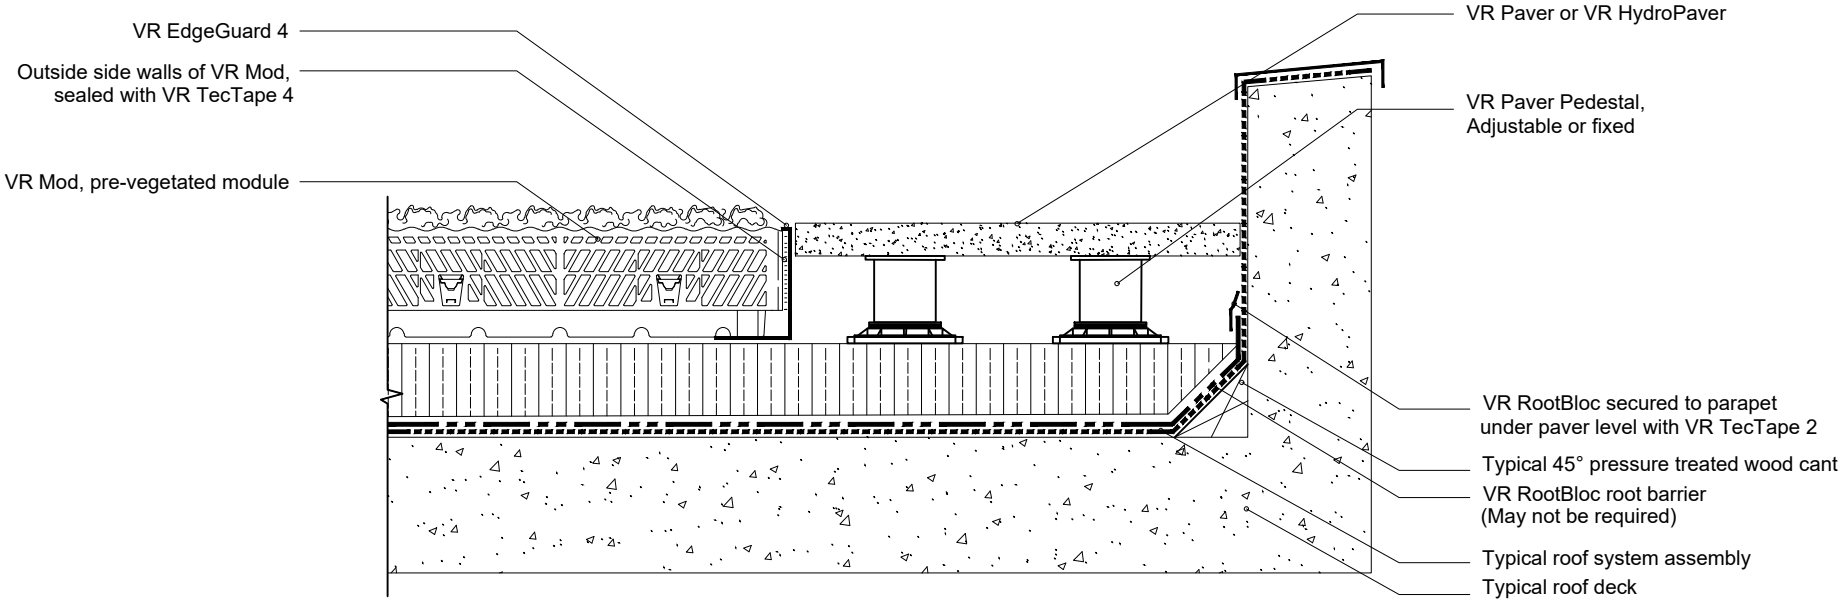

TREMCO
Roofing & Building Maintenance

SHEET TITLE:

VR MOD 1 INVERTED, ASSEMBLY WITH PARAPET & VEGETATION FREE ZONE

SCALE: NTS

DRAWING No.: DWG NO. M1I-05

2023